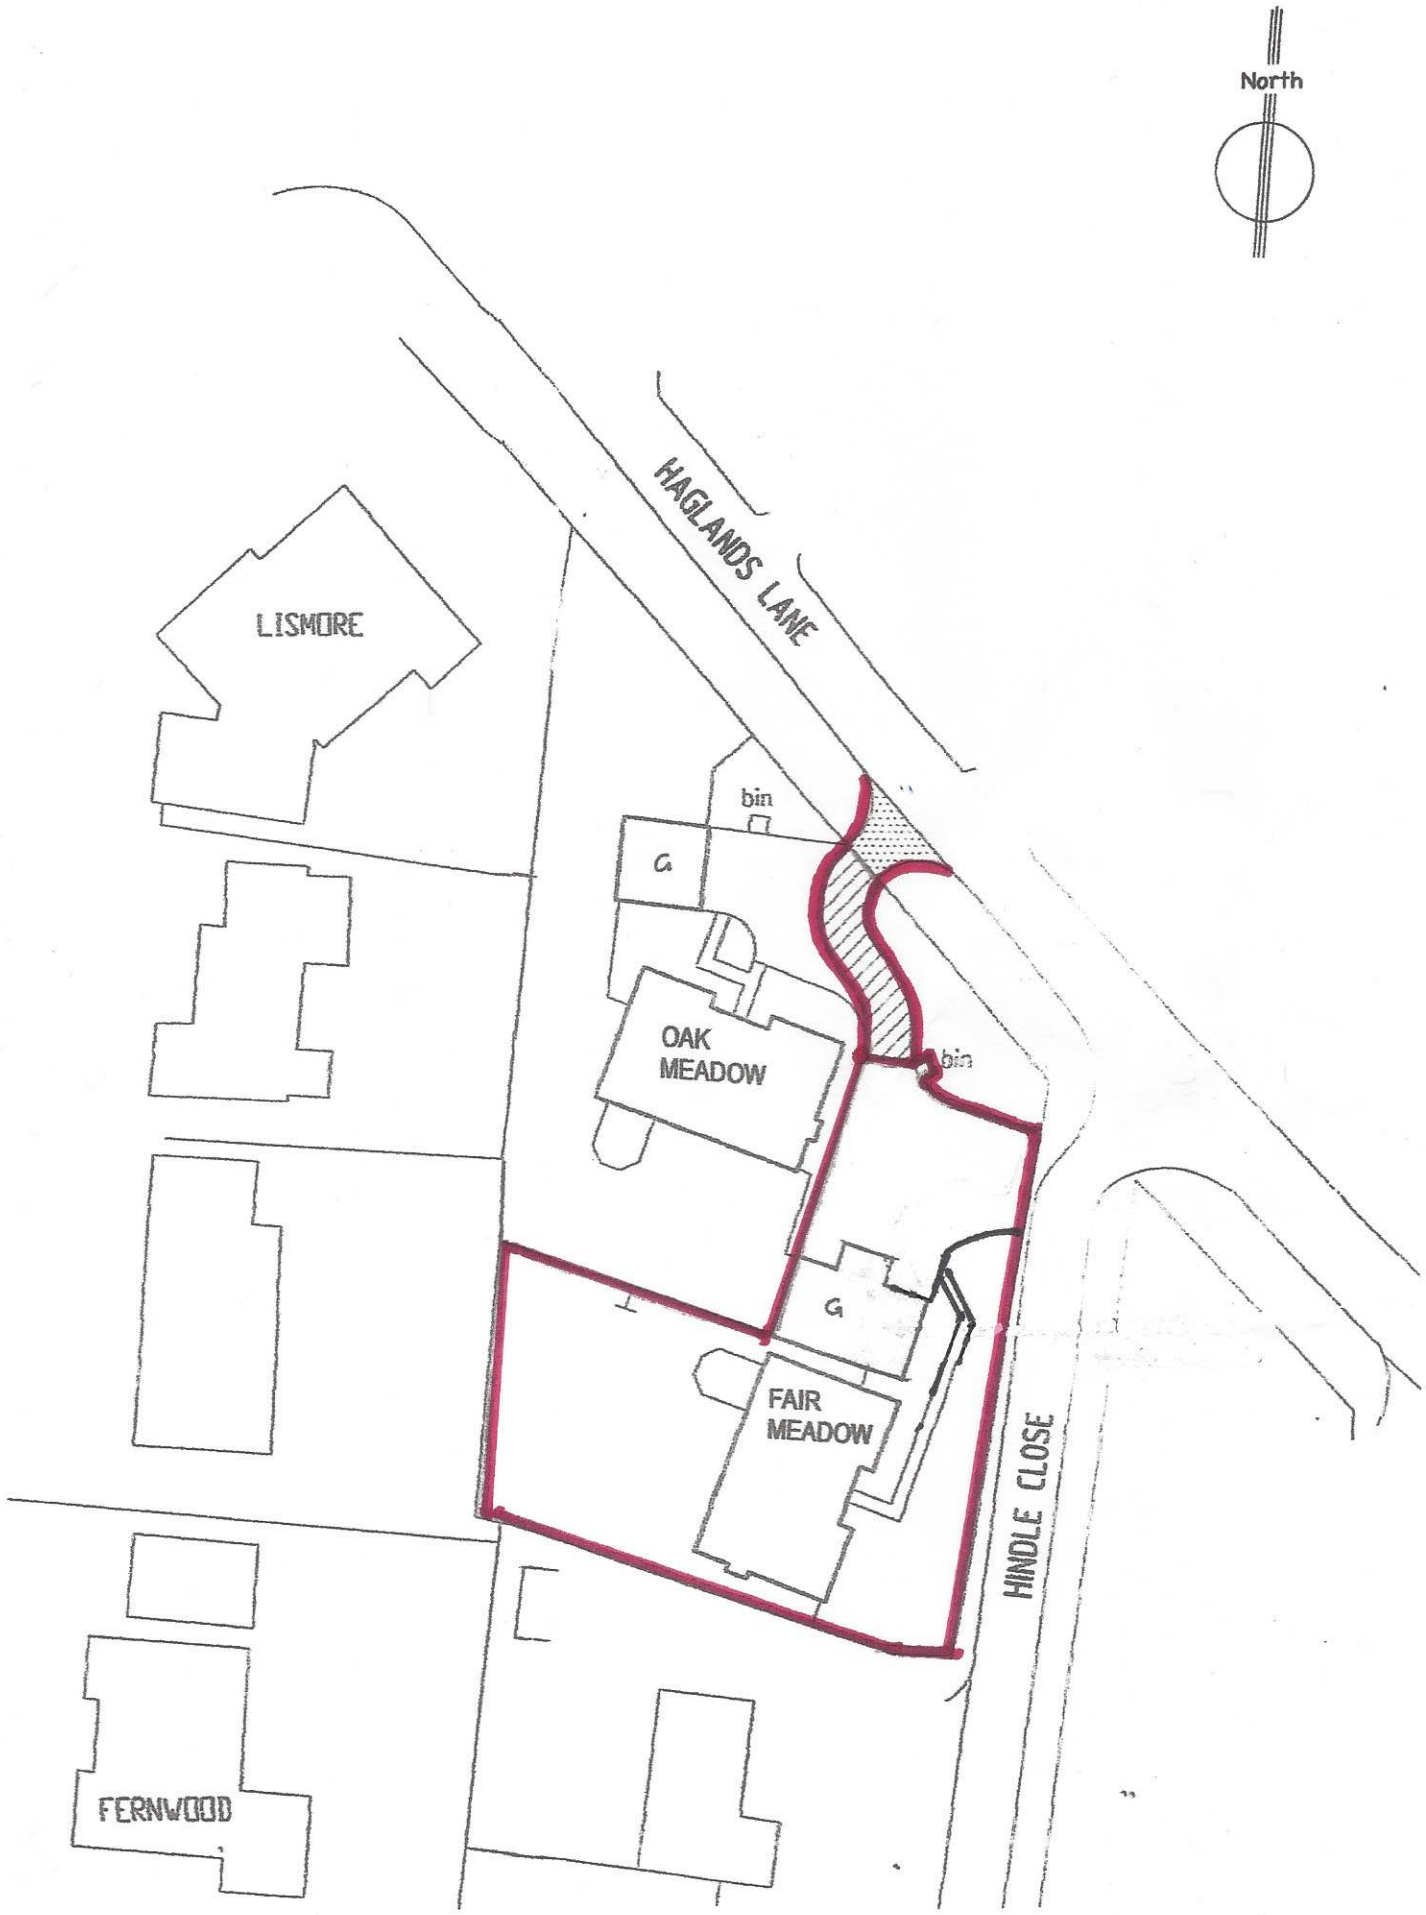


FAIR MEADOW
HAGLANDS LANE
WEST CHILTINGTON
RH20 2QR

0 5 10 15 20 30 40 50 metres

Scale 1:500 at A4

SITE/BLOCK PLAN

Scale 1:500