
111 Comptons Lane Site/Block plan with proposed fence positioning

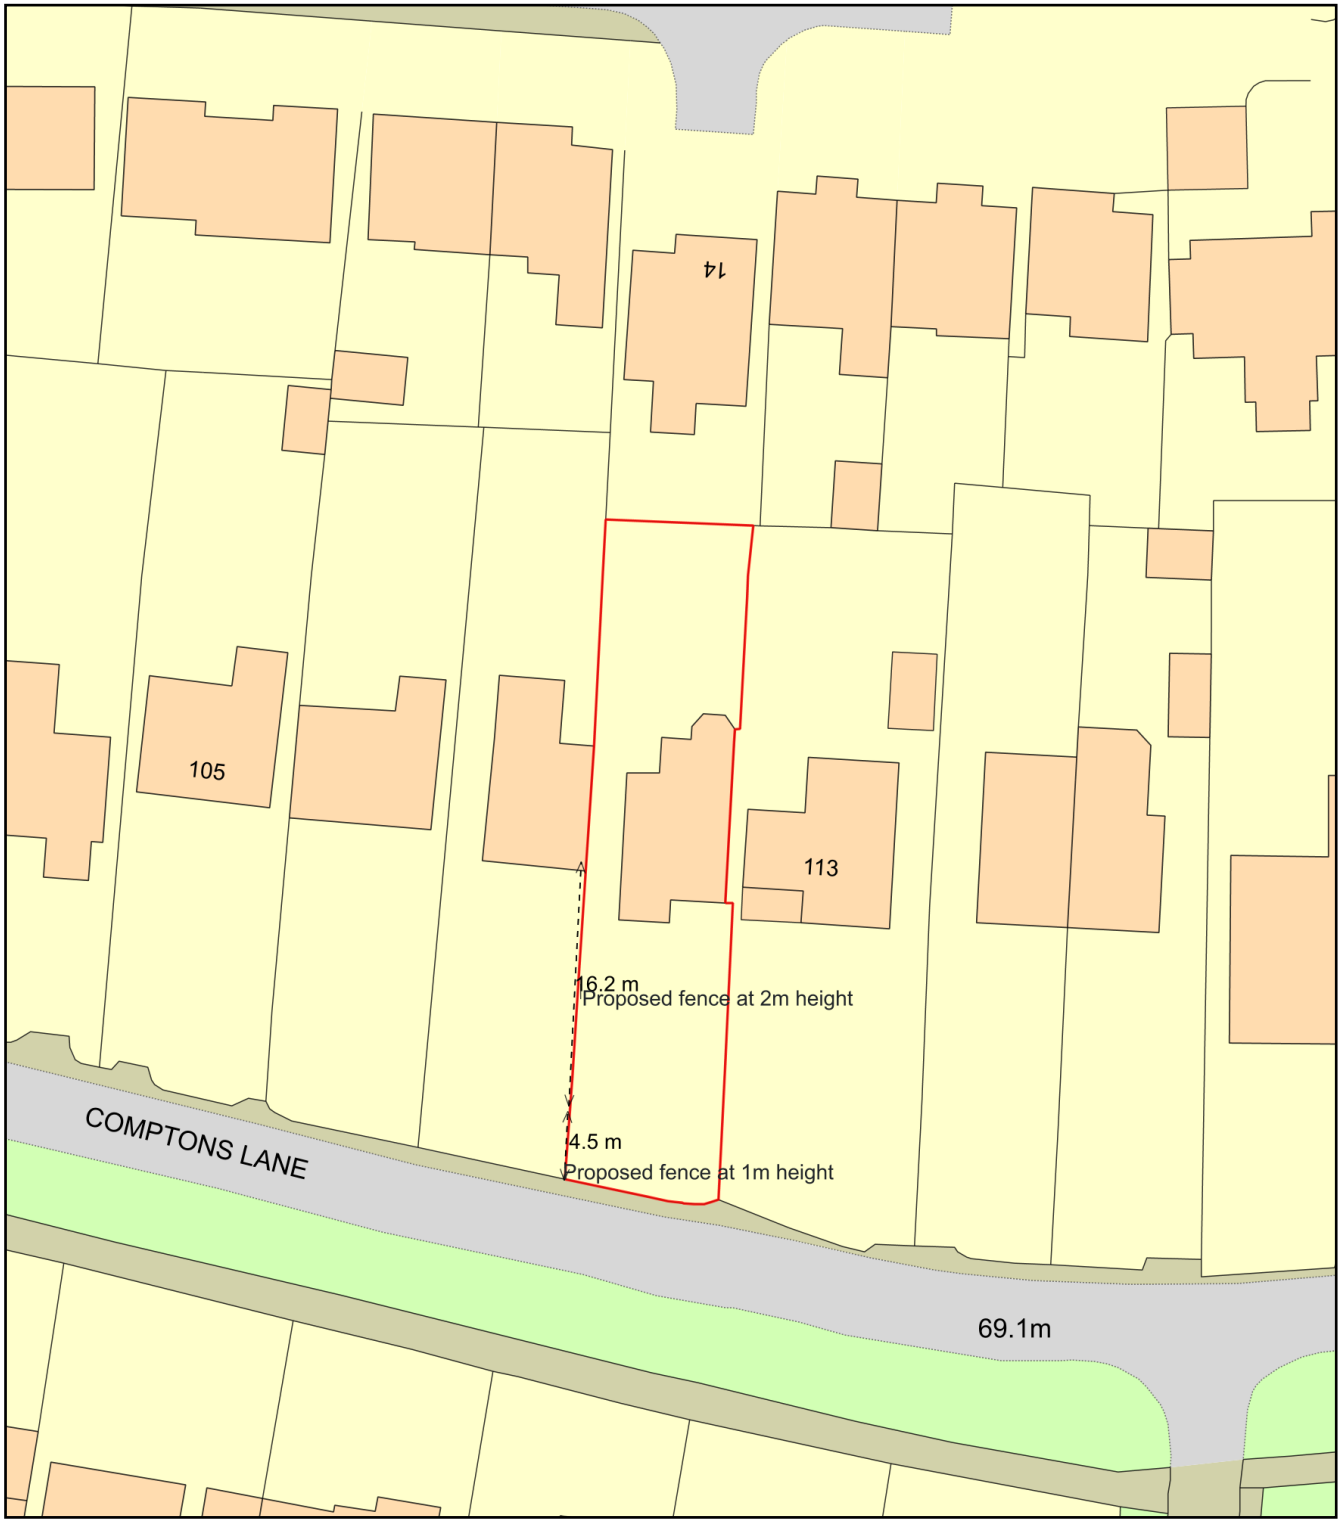

0 20
Metres

N

ReQuestaPlan

Plan Produced for:	Horsham Planning Department
Date Produced:	21 Apr 2024
Plan Reference Number:	TQRQM24112182206202
Scale:	1:500 @ A4

© Crown copyright and database rights 2023 OS 100042766