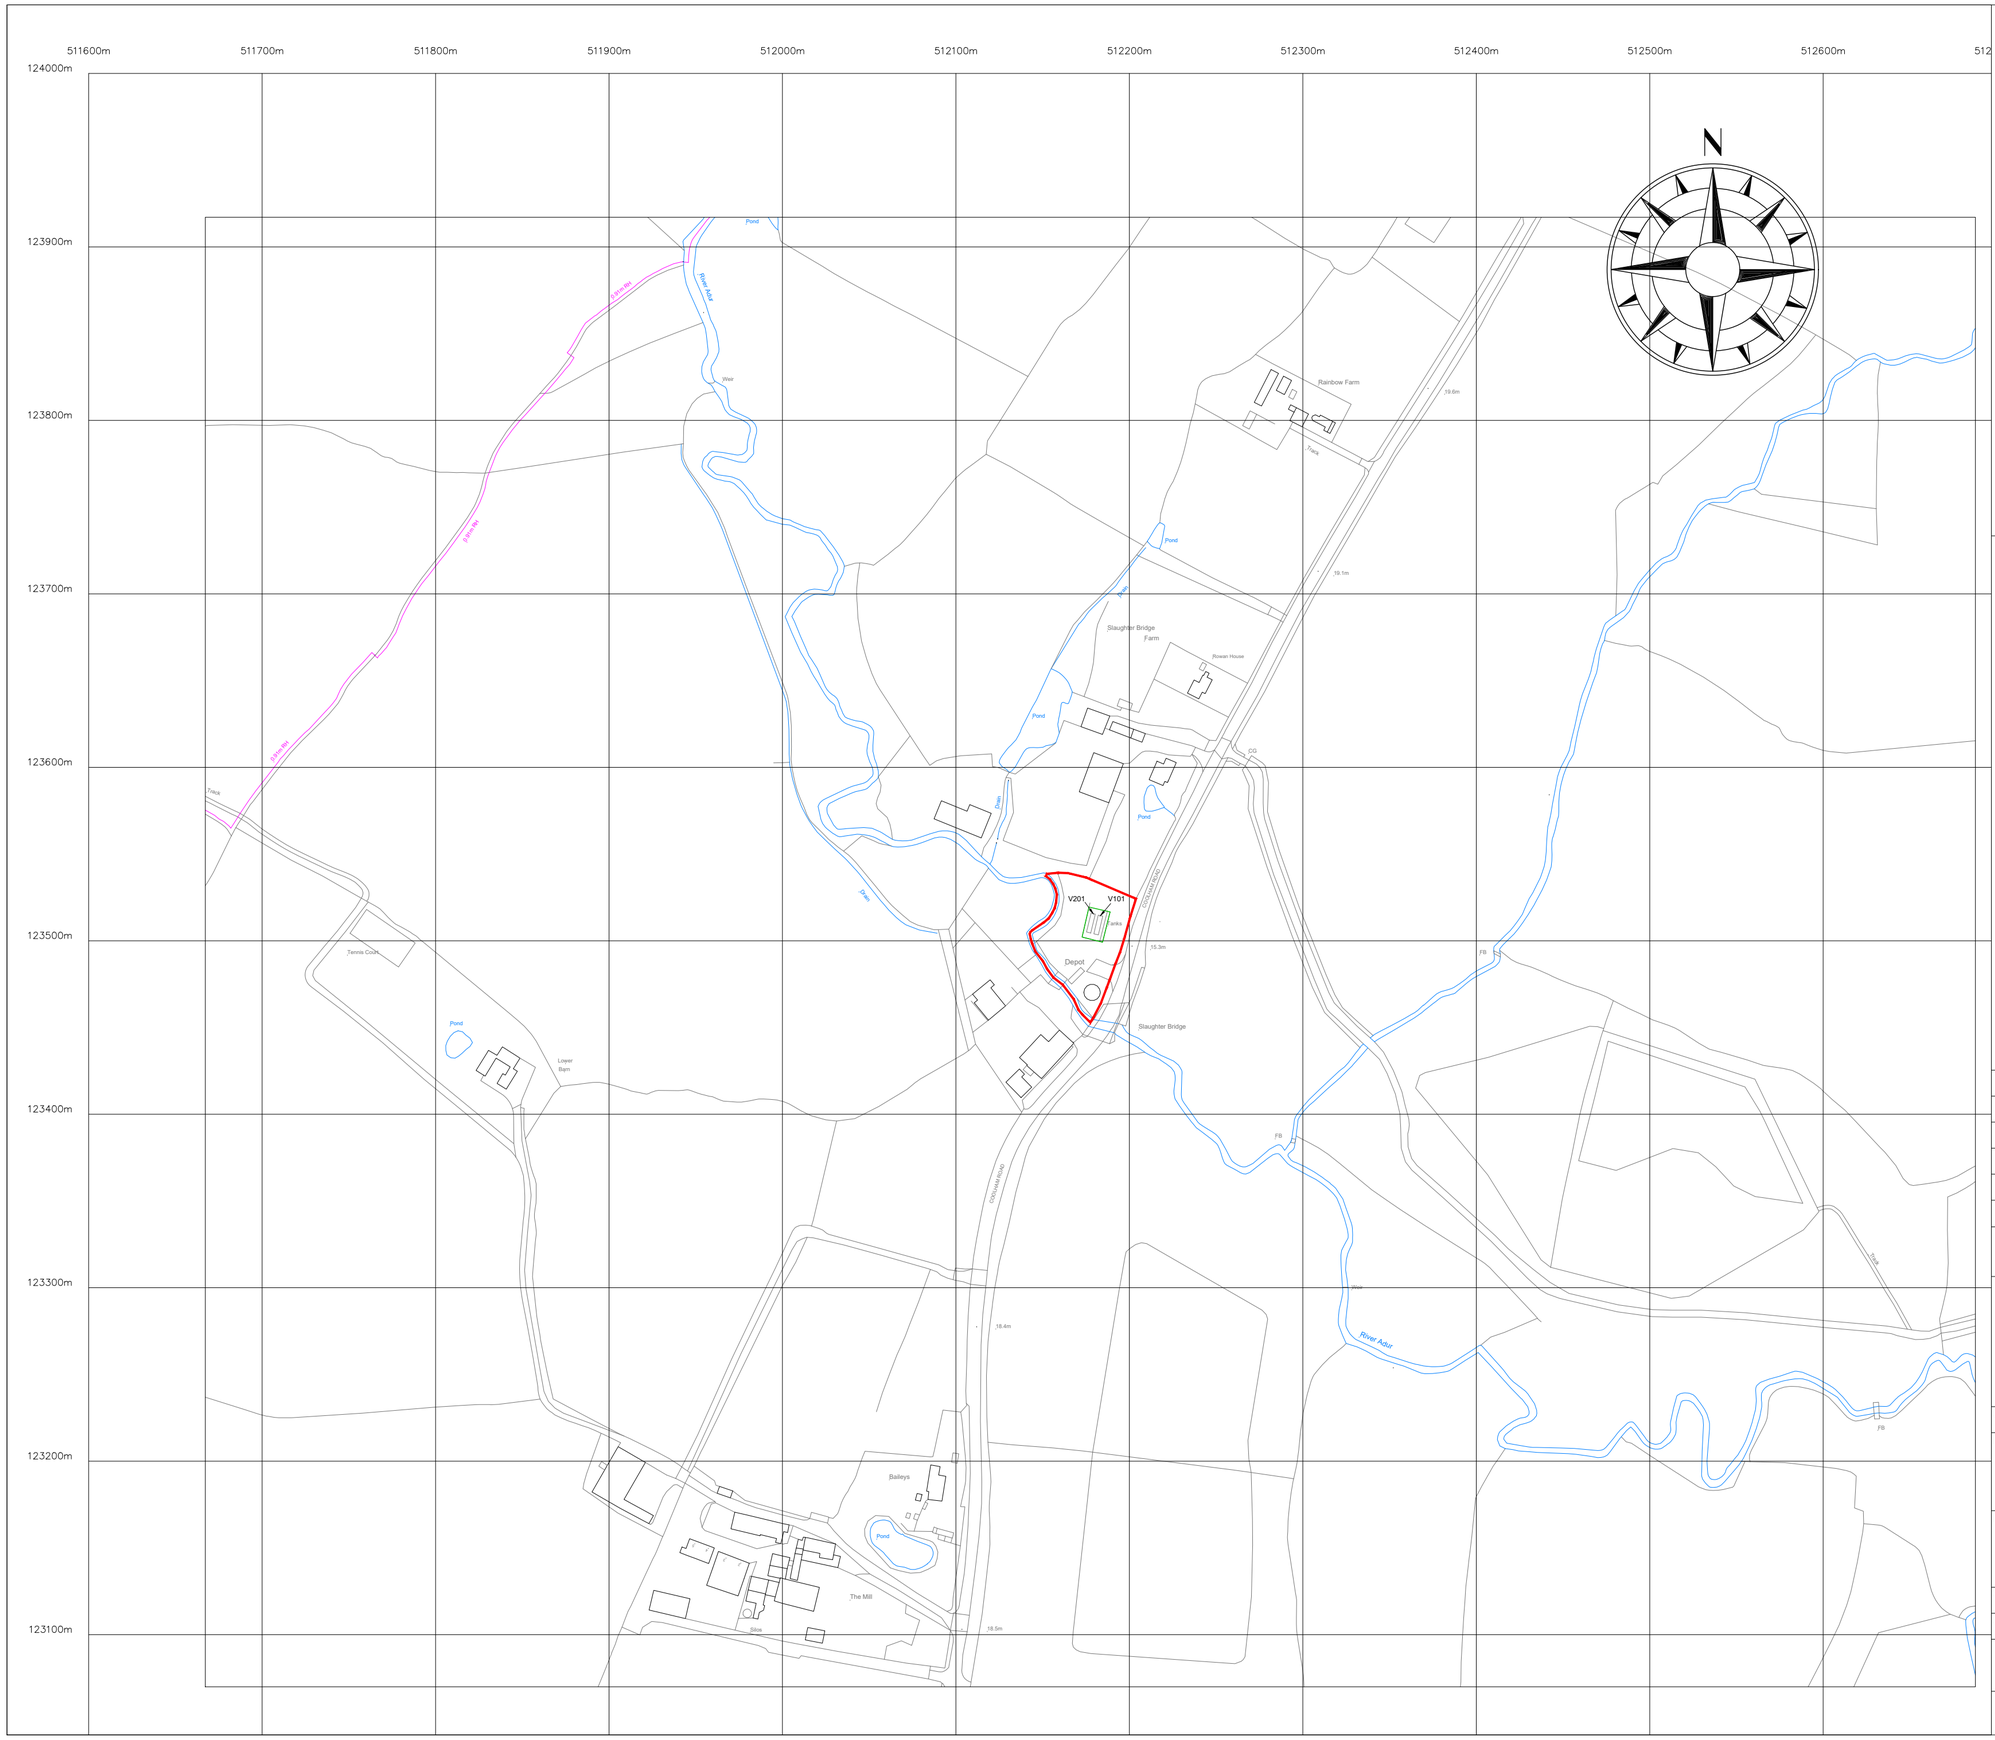

Site Address

AvantiGas Ltd
Coolham Road
Horsham
RH13 8GT

IF IN DOUBT CONTACT DRAUGHTSMAN

Legend

Site Boundary
Substance Storage

Rev.	Description	Date	Drawn	Checked
E				
D				
C				
B				
A				
0	First draft	04/25	JR	

AvantiGas Ltd
Gisborne Close
Chesterfield
S43 3JT
Tel: 0808 208 0000

Client: Avanti Gas

Project: Hazardous Substance Consent Planning

Drawing Title: Coolham Depot Substance Location Plan Showing Boundary

Status

Scale: 1:2,500

Drawing No.

Autocad 2017

A2

This drawing is the exclusive property of AvantiGas Ltd. It must not be copied or communicated to a third party without written consent.

Template: EDM-05-018 Rev C