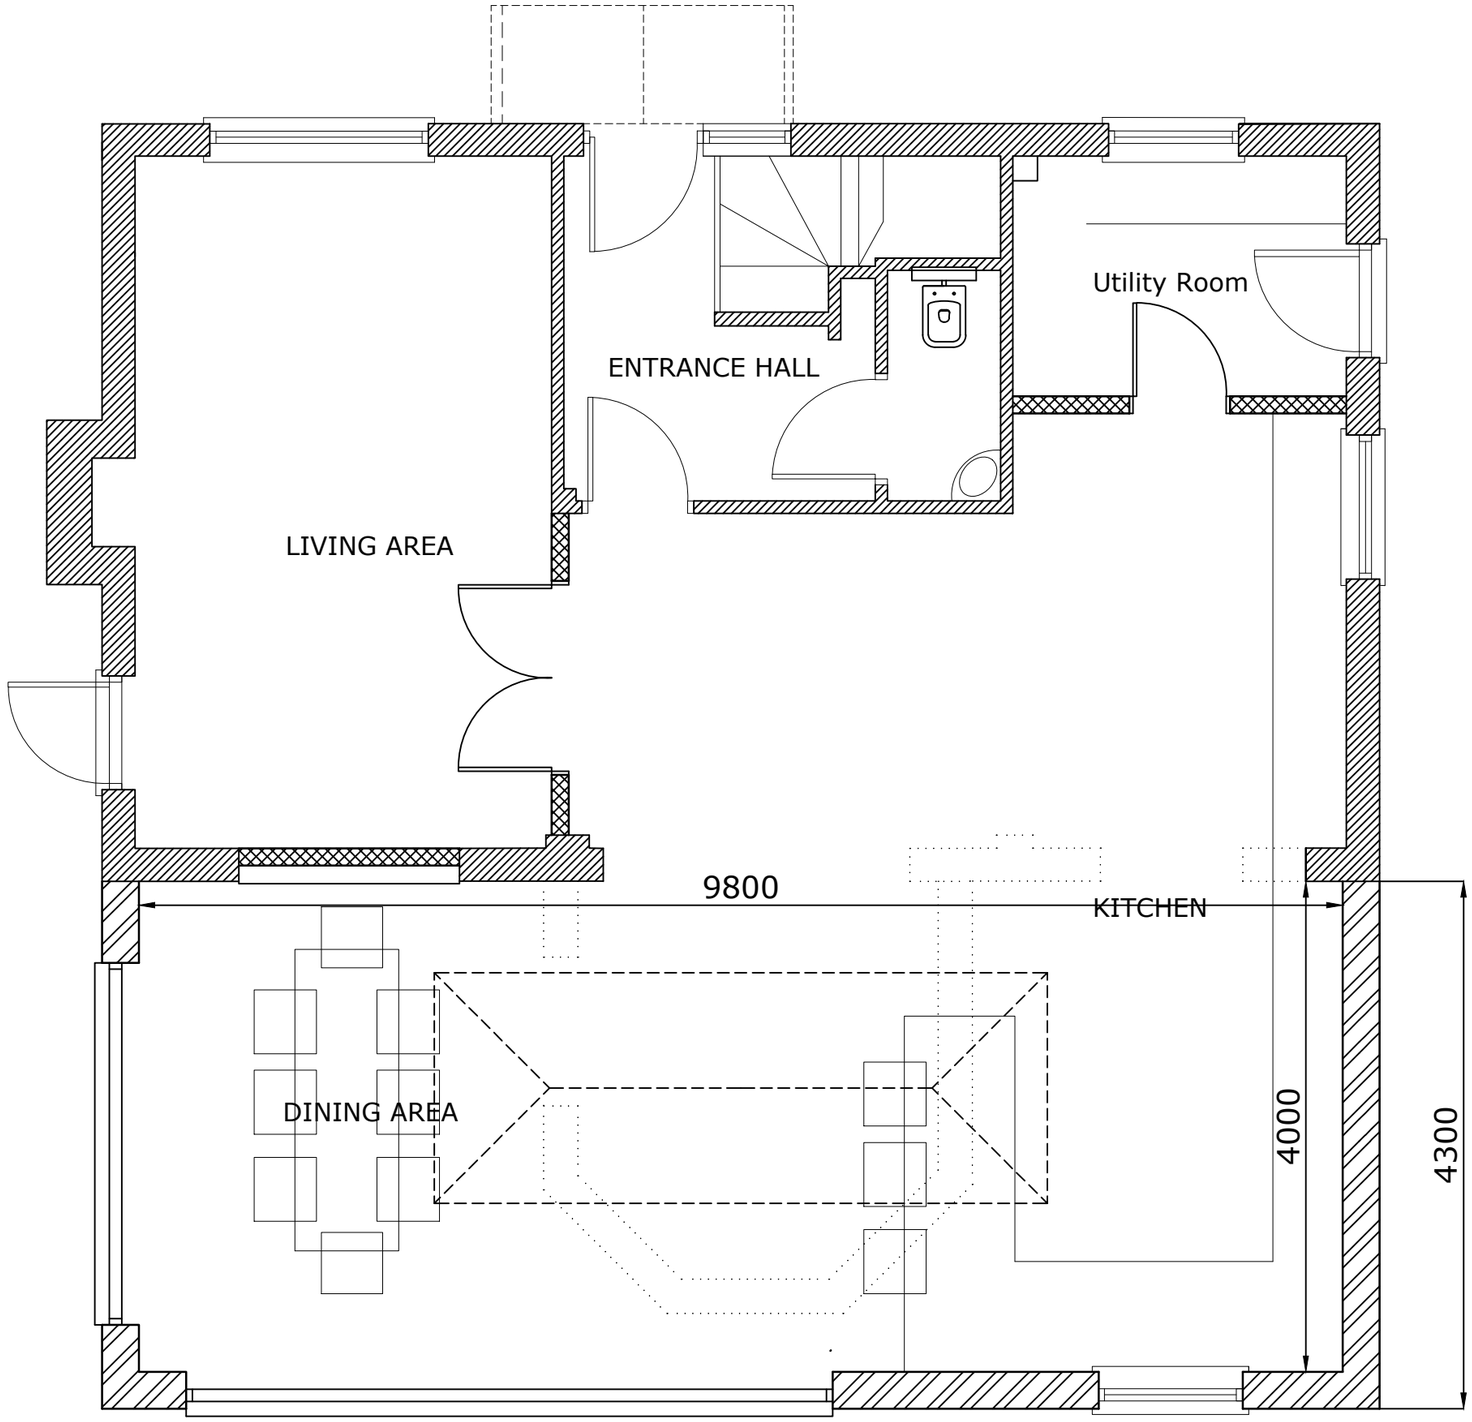


GROUND FLOOR PLAN

1-50 1m 2m 3m 4m 5m

Downlands Architectural
Downlands
Framfield
Uckfield
East Sussex TN22 5PN
Tel: 01825 890222
E-mail: cad@downlandsds.co.uk

Job:
Well Cottage, The Haven,
BILLINGSHURST
West Sussex RH14 9BH

Title: Planning
Prop Gr. Fl. Plan

Date:	Drwg No:	Rev:
SEPT 2024	2618/300	-
Scale: 1:50 @ A3	Drawn: AMJ/OST	

Client:
Mr & Mrs D Annetts

Drawings are the copyright of the above practice. Contractor to check all dimensions and details before commencement, construction or fabrication and report any deviation to the Surveyor. Figured dimensions are not to be relied upon without site accuracy checking. All work to comply with current Building Regulations, BS's/CoP's & NHBC Reg.'s where applicable. Specification and Drawing contradictions must be referred to the surveyor before being acted upon.