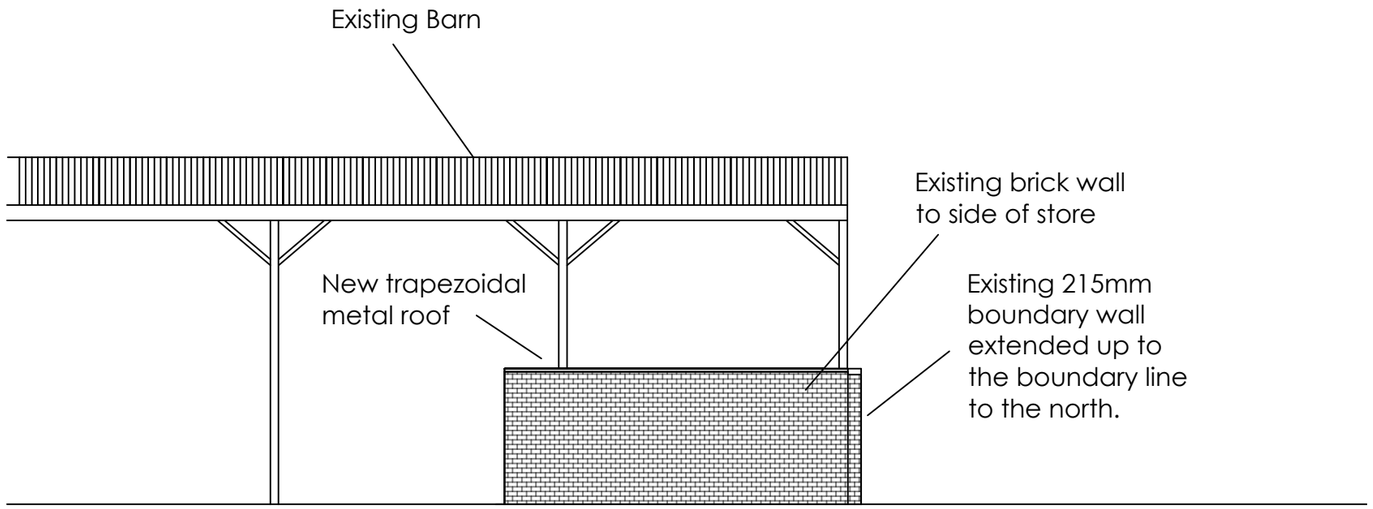

Proposed North Elevation

Scale 1:100

Scale in Metres

0 1 2 3 4 5 10

Notes:

DO NOT SCALE FROM THIS DRAWING. Use figured dimensions only.

This drawing is the copyright of MacConvilles Surveying and may be reproduced either in hard copy or electronic format for the internal use of the recipient in connection with this project only. This drawing may not be reproduced further nor amended or extracted from nor used for any other purpose without the prior written consent of MacConvilles Surveying.

This drawing must be read in conjunction with all other related drawings and documentation. Any discrepancy in either must be reported immediately to MacConvilles Surveying.

It is the contractor's responsibility to check all dimensions on site, any discrepancy to be reported immediately to MacConvilles Surveying.

Details are representative only, size and final setting out to be verified on site, and subject to confirmation by relevant specialist subcontractor.

Full original record copies of issued drawings are kept at MacConvilles Surveying.

MacConvilles Surveying declares its moral rights to be identified as the authors of this drawing and any architectural work carried out in this project.

N

Drawing Status
PRELIMINARY ISSUE

Rev	Description	By	Date
Cr	Drawing Creation	AL	17.10.2023

MacConvilles

Heversham House
20-22 Boundary Road
Hove
East Sussex
BN3 4EF
T +44 (0) 1273 692611
E mail@macconvilles.com
W www.macconvilles.com

RICS

Client
Christs Hospital

Project Title
New Open Store

Drawing Title
Proposed North Elevation

Scale @ A3	Drawn	Checked	Revision Date
1:100	AL	...	17.10.2023

Drawing Number

Project	Originator	Zone	Project Ref
26288	MAC	N/A	26288
Level: Ext	Type: DR	Role: B	Number: 010

Revision
Cr