

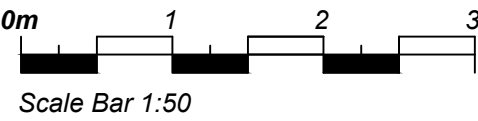


MATERIALS KEY:	
Ph	Plain clay tile roof.
T	Clay interlocking tile roof.
Bf	Facing Brickwork.
Tn	Tile Hanging
Tc	Timber cladding

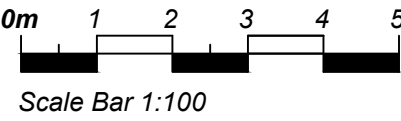


This drawing is to be read in conjunction with all other relevant drawings and specifications.
Do not scale from this drawing. Use figured dimensions only. All levels and dimensions to be checked on site. All dimensional discrepancies are to be brought to the immediate attention of DMA BUILDING DESIGNS.
Responsibility cannot be accepted for alteration and/or deviation from this design without prior knowledge of DMA BUILDING DESIGNS.
Copyright reserved. This drawing may only be used for the client and location specified in the title block. It may not be copied or disclosed to any other third party without prior written consent from DMA BUILDING DESIGNS.
Prior to any works commencing on site, DMA BUILDING DESIGNS is to be contacted regarding the current status, revision or regulatory approval of this drawing.

Notes

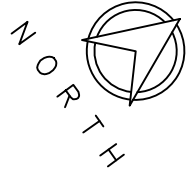

FRONT ELEVATION
SCALE - 1:100

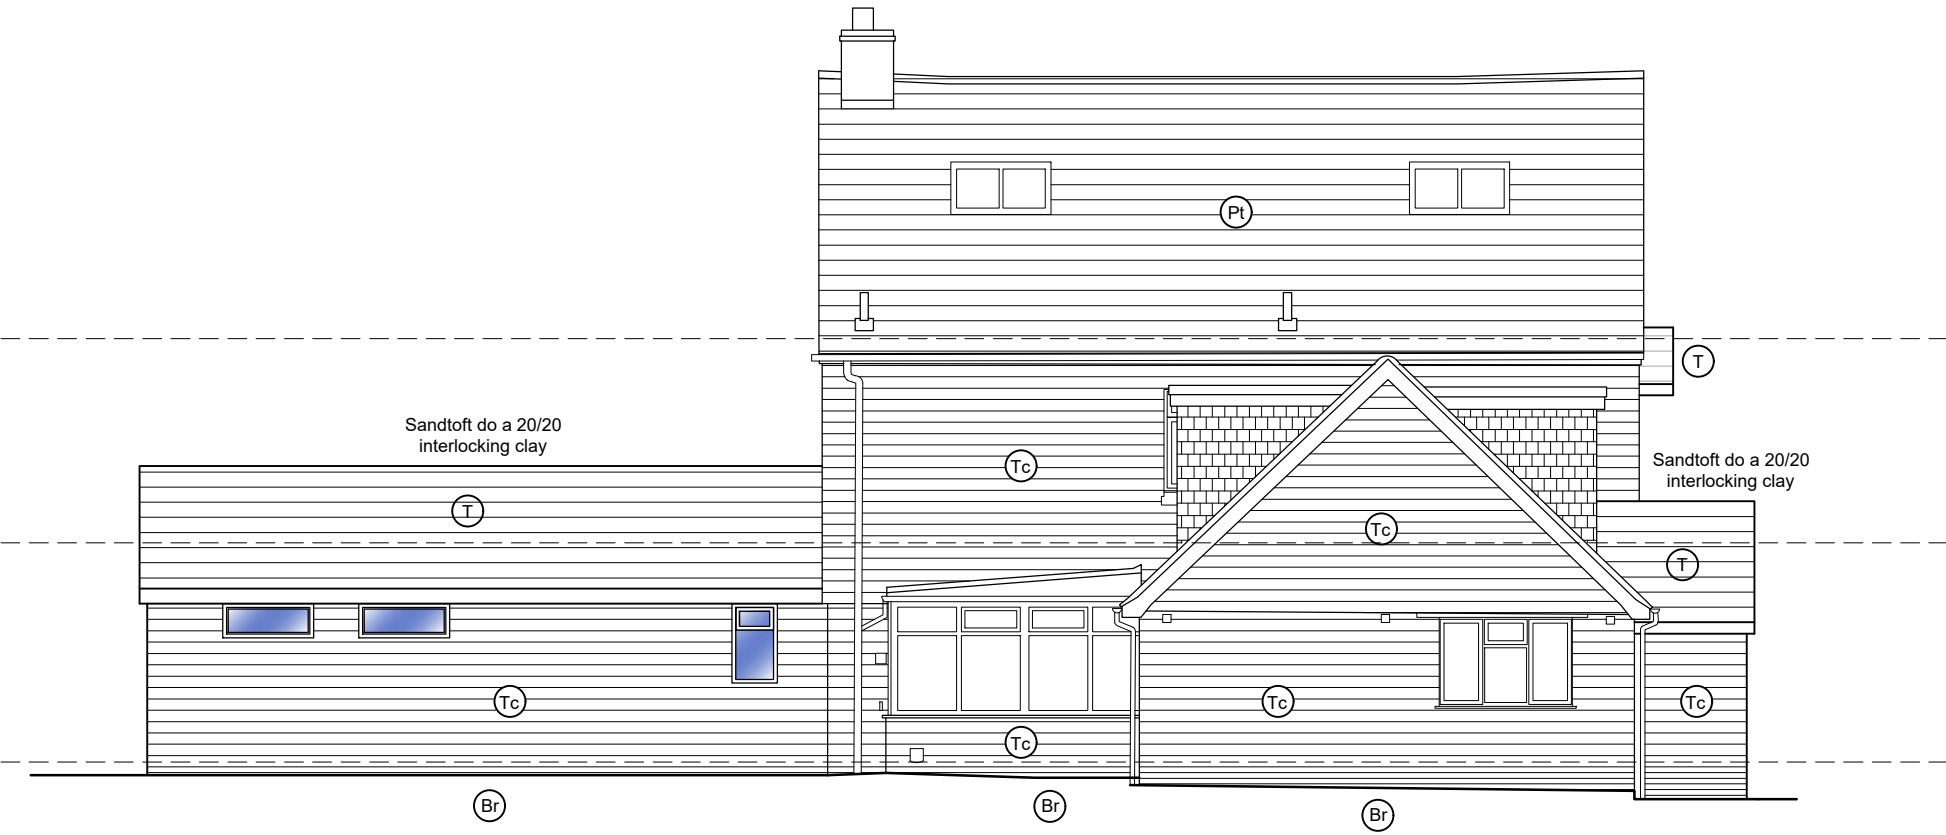

SIDE ELEVATION
SCALE - 1:100



REAR ELEVATION
SCALE - 1:100



SIDE ELEVATION
SCALE - 1:100

P1	ISSUED FOR PLANNING APPROVAL	03.02.2025
REV	DESCRIPTION	DATE

DMA

BUILDING DESIGNS

UNIT 4B, RUDGWICK BRICKWORKS, LYNNWICK ST
RUDGWICK, HORSHAM, WEST SUSSEX, RH12 3DH.
TEL No 01403 822220 Mobile 07730 523447
Email - admin@dmabuildingdesigns.co.uk

CLIENT
Mr amd Mrs I MAILE

PROJECT
NEW SINGLE STOREY EXTENSION, CONVERSION OF EXISTING
CONSERVATORY WITH TILED ROOF, CHANGES TO PORCH, NEW
WINDOWS, CLADDING & INTERNAL ALTERATIONS.

DRAWING
PROPOSED ELEVATIONS
HARD'S FARMHOUSE, KERVES LANE,
HORSHAM, RH13 6RJ

STATUS
PLANNING

SCALE @ A1 1:100	DATE NOVEMBER 2025	ORG No DE1370 / 05	REVISION P1
---------------------	-----------------------	-----------------------	----------------