



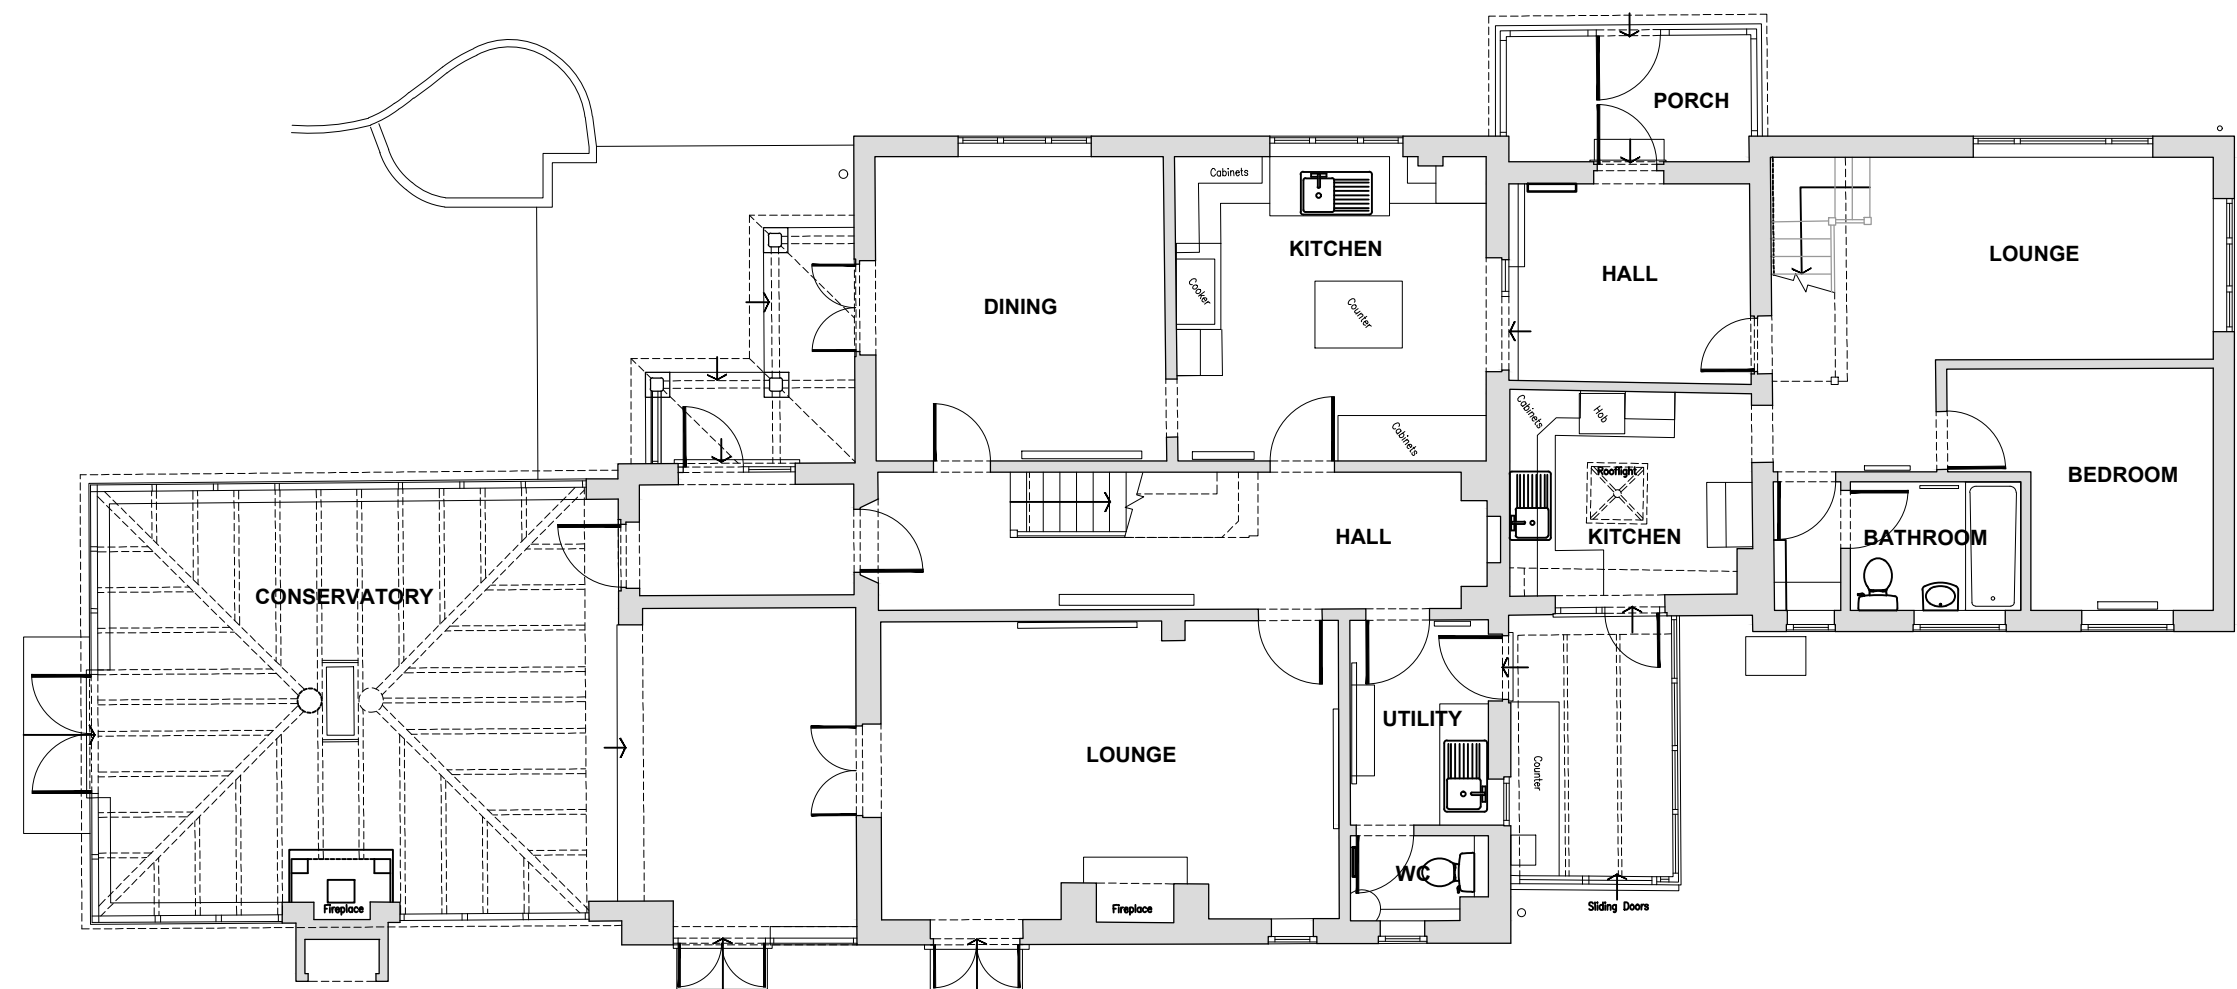


GROUND FLOOR PLAN
SCALE - 1:100

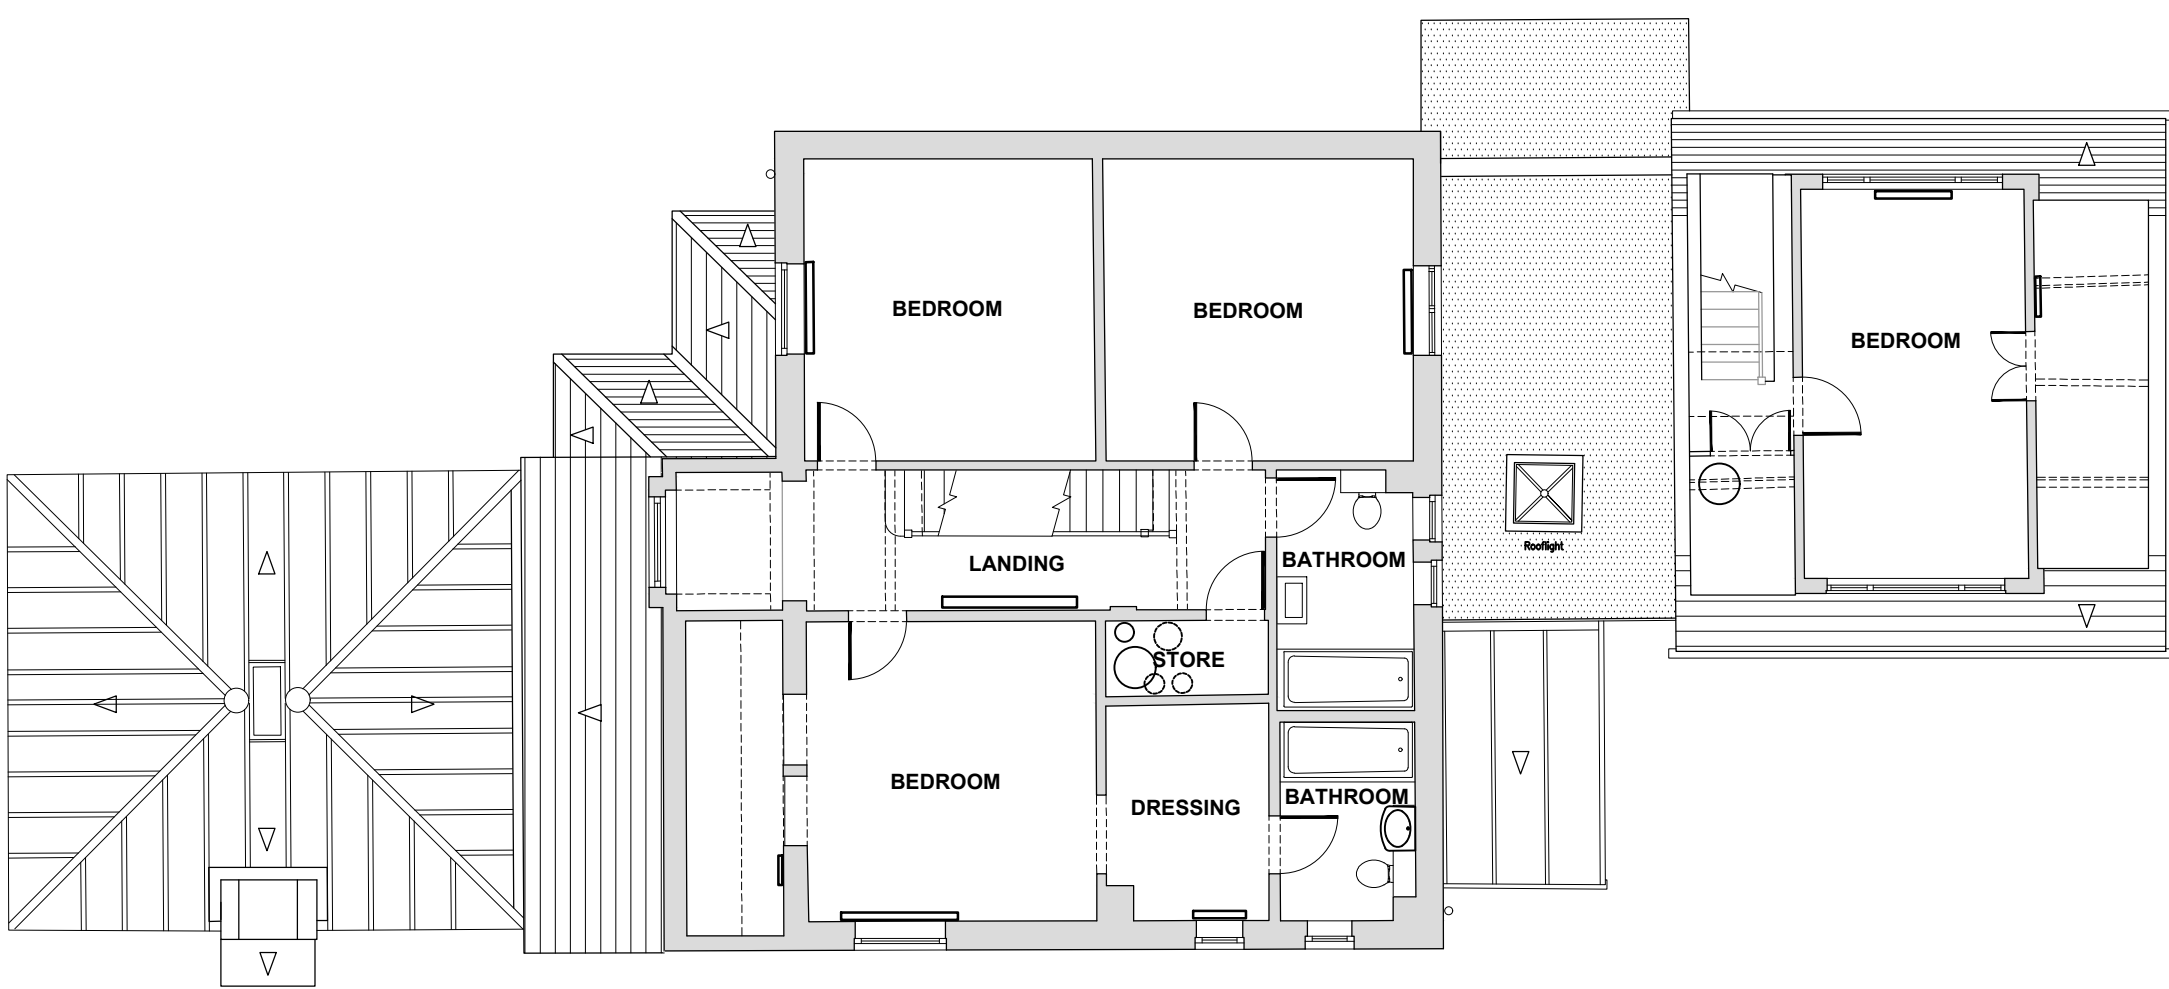


FIRST FLOOR PLAN
SCALE - 1:100



SECOND FLOOR PLAN
SCALE - 1:100

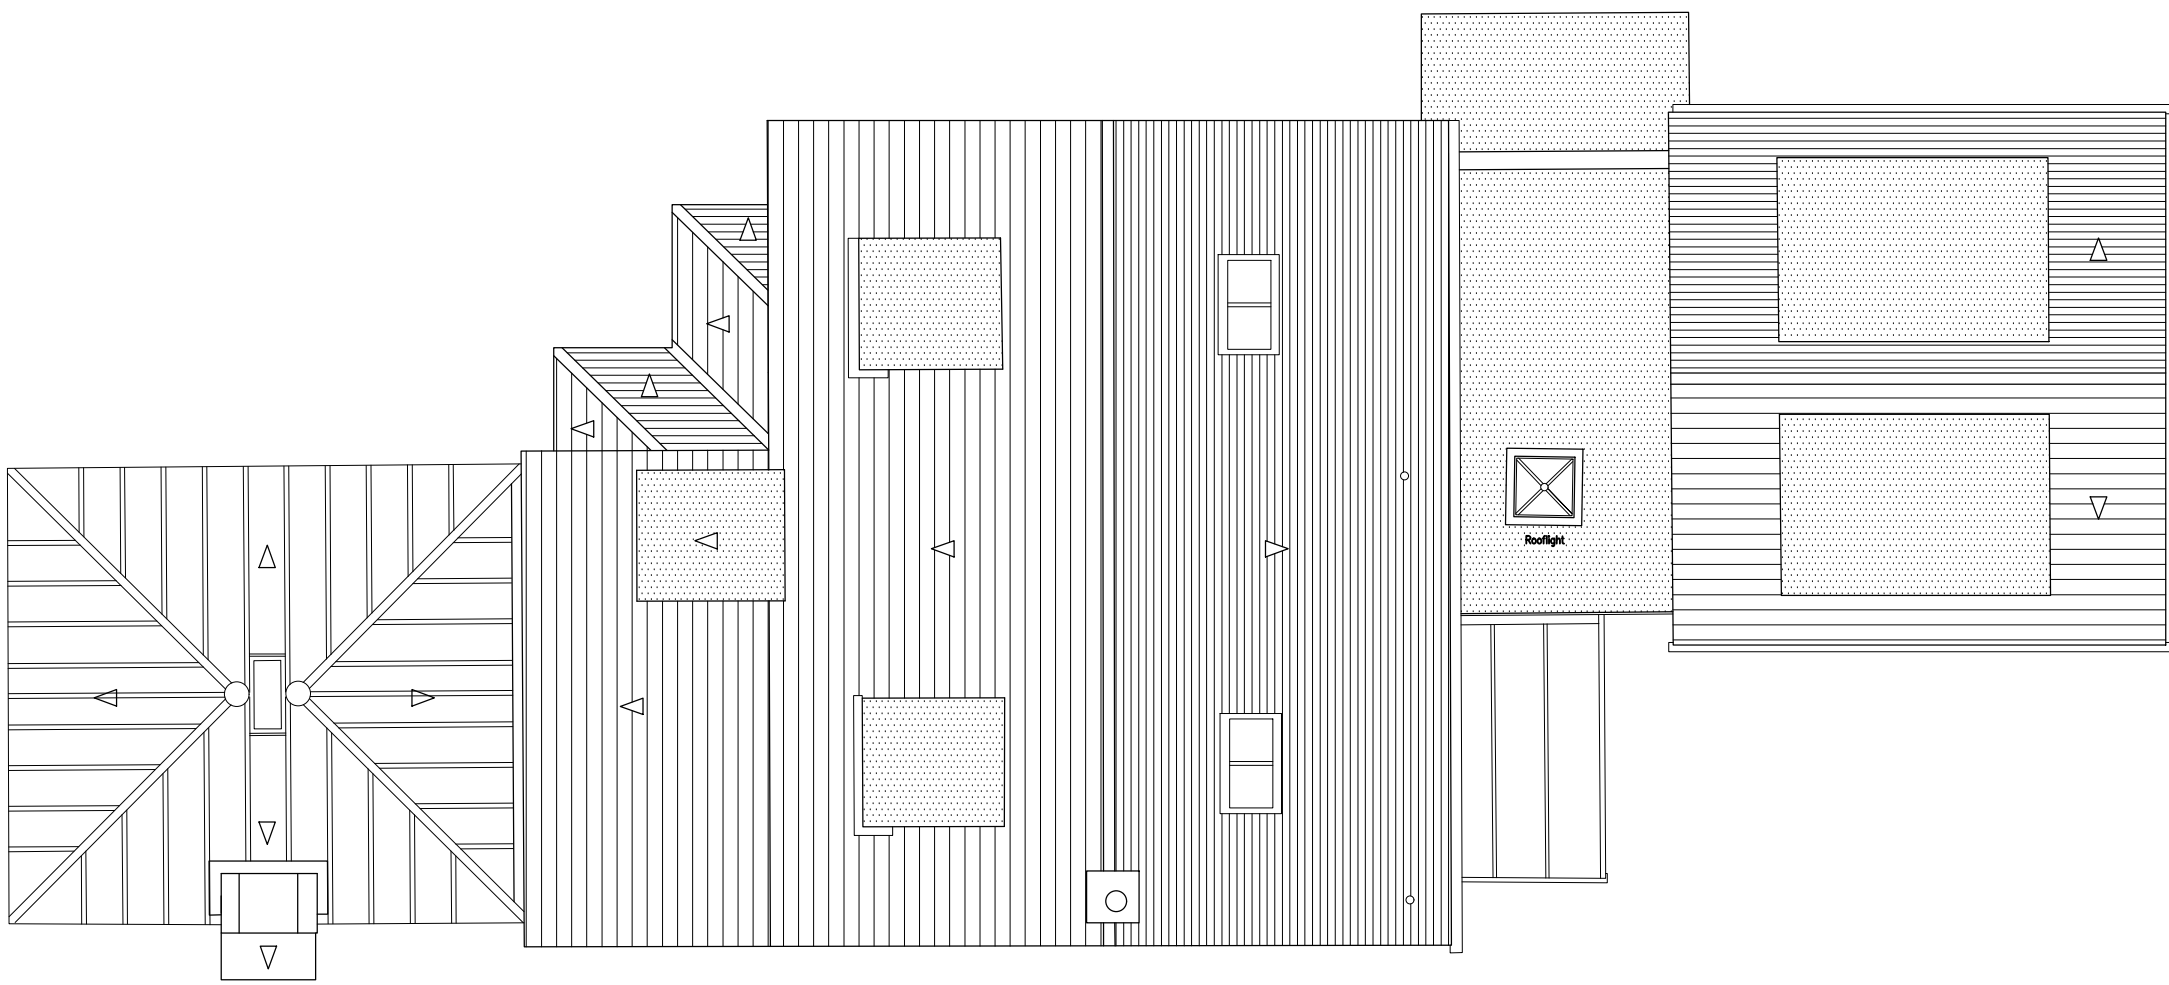

ROOF PLAN
SCALE - 1:100

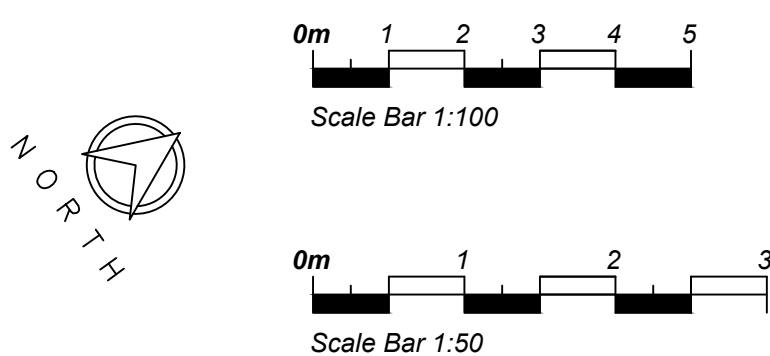

FOUNDATIONS, LINTELS AND STRUCTURE OF EXISTING BUILDING TO BE CHECKED PRIOR TO ANY NEW WORKS.

THIS DRAWING TO BE READ IN CONJUNCTION WITH STRUCTURAL ENGINEERS CALCULATIONS

THIS DRAWING AND THE DESIGN CONTENT IS SUBJECT TO BUILDING CONTROL APPROVAL AND SITE ADJUSTMENT TO SUIT EXISTING DETAILS MAY BE REQUIRED DUE TO THE NATURE OF THE WORKS. ANY DISCREPANCIES SHALL BE REPORTED TO THE PROJECT ARCHITECT.

This drawing is to be read in conjunction with all other relevant drawings and specifications.
Do not scale from this drawing. Use figured dimensions only. All levels and dimensions to be checked on site. All dimensional discrepancies are to be brought to the immediate attention of DMA BUILDING DESIGNS.
Responsibility cannot be accepted for alteration and/or deviation from this design without prior knowledge of DMA BUILDING DESIGNS.
Copyright reserved. This drawing may only be used for the client and location specified in the title block. It may not be copied or disclosed to any other third party without prior written consent from DMA BUILDING DESIGNS.
Prior to any works commencing on site, DMA BUILDING DESIGNS is to be contacted regarding the current status, revision or regulatory approval of this drawing.

Notes

P1	ISSUED FOR PLANNING APPROVAL	03.02.2025
REV	DESCRIPTION	DATE

DMA

BUILDING DESIGNS

UNIT 4B, RUDGWICK BRICKWORKS, LYNNWICK ST
RUDGWICK, HORSHAM, WEST SUSSEX, RH12 3DH.
TEL: No 01403 822220 Mobile 07730 523447
Email - admin@dmabuildingdesigns.co.uk

CLIENT	Mr amd Mrs I MAILE		
PROJECT	NEW SINGLE STOREY EXTENSION, CONVERSION OF EXISTING CONSERVATORY WITH TILED ROOF, CHANGES TO PORCH, NEW WINDOWS, CLADDING & INTERNAL ALTERATIONS.		
DRAWING	EXISTING FLOOR PLANS HARD'S FARMHOUSE, KERVES LANE, HORSHAM, RH13 6RJ		
STATUS	PLANNING		
SCALE @ A1	DATE	ORG No	REVISION
1:100	NOVEMBER 2025	DE1370 / 02	P1