


MATERIALS KEY:

- (P) Plain clay tile roof.
(B) Facing Brickwork.
(T) Tile Hanging

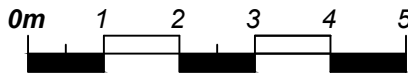

Scale Bar 1:100



Scale Bar 1:50


FOUNDATIONS, LINTELS AND STRUCTURE OF EXISTING BUILDING TO BE CHECKED PRIOR TO ANY NEW WORKS.

THIS DRAWING TO BE READ IN CONJUNCTION WITH STRUCTURAL ENGINEERS CALCULATIONS

THIS DRAWING AND THE DESIGN CONTENT IS SUBJECT TO BUILDING CONTROL APPROVAL AND SITE ADJUSTMENT TO SUIT EXISTING DETAILS MAY BE REQUIRED DUE TO THE NATURE OF THE WORKS. ANY DISCREPANCIES SHALL BE REPORTED TO THE PROJECT ARCHITECT.

This drawing is to be read in conjunction with all other relevant drawings and specifications.
Do not scale from this drawing. Use figured dimensions only. All levels and dimensions to be checked on site. All dimensional discrepancies are to be brought to the immediate attention of DMA BUILDING DESIGNS.
Responsibility cannot be accepted for alteration and/or deviation from this design without prior knowledge of DMA BUILDING DESIGNS.
Copyright reserved. This drawing may only be used for the client and location specified in the title block. It may not be copied or disclosed to any other third party without prior written consent from DMA BUILDING DESIGNS.
Prior to any works commencing on site, DMA BUILDING DESIGNS is to be contacted regarding the current status, revision or regulatory approval of this drawing.

Notes

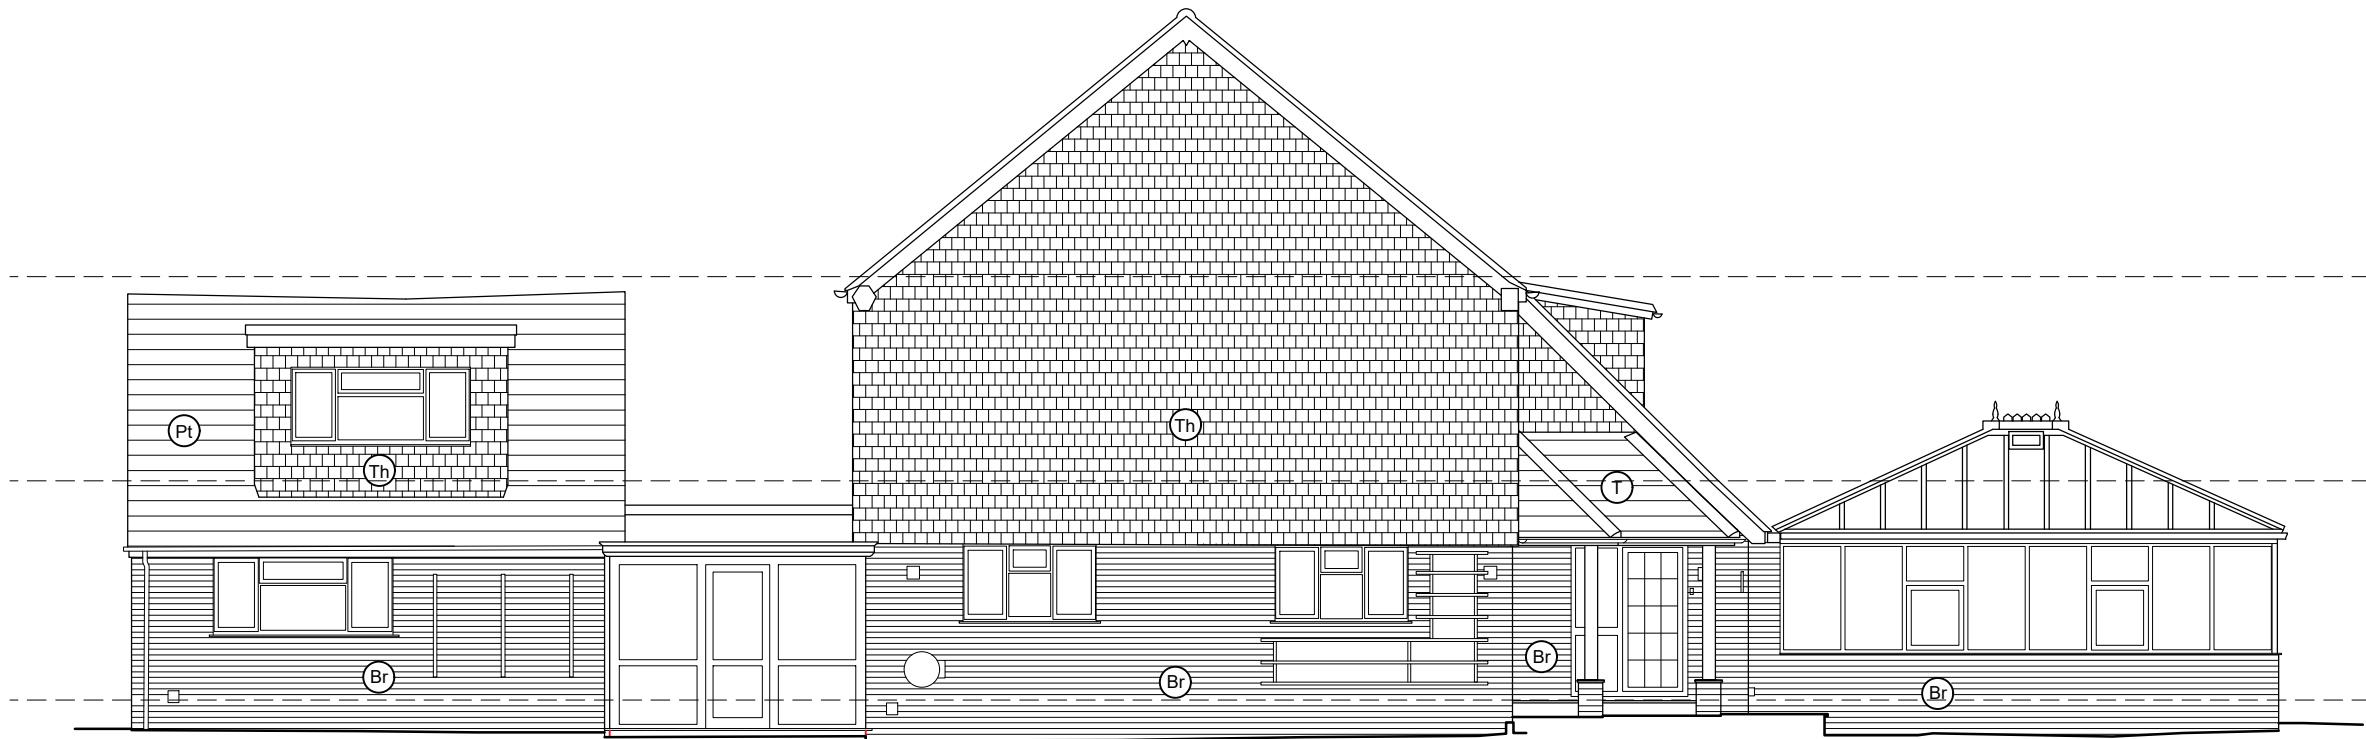

FRONT ELEVATION

SCALE - 1:100



SIDE ELEVATION

SCALE - 1:100



REAR ELEVATION

SCALE - 1:100



SIDE ELEVATION

SCALE - 1:100

P1 | ISSUED FOR PLANNING APPROVAL | 03.02.2025

REV | DESCRIPTION | DATE

DMA
BUILDING DESIGNS

UNIT 4B, RUDGWICK BRICKWORKS, LYNNWICK ST
RUDGWICK, HORSHAM, WEST SUSSEX, RH12 3DH.
TEL. No 01403 822220 Mobile 07730 523447
Email - admin@dmabuildingdesigns.co.uk

CLIENT
Mr amd Mrs I MAILE

PROJECT
NEW SINGLE STOREY EXTENSION, CONVERSION OF EXISTING CONSERVATORY WITH TILED ROOF, CHANGES TO PORCH, NEW WINDOWS, CLADDING & INTERNAL ALTERATIONS.

DRAWING
EXISTING ELEVATIONS
HARD'S FARMHOUSE, KERVES LANE,
HORSHAM, RH13 6RJ

STATUS
PLANNING

SCALE @ A1 1:100	DATE NOVEMBER 2025	ORG No DE1370 / 03	REVISION P1
---------------------	-----------------------	-----------------------	----------------