N


TQ 22626 37591
Easting 522626 Northing 137591

Notes:

- Drainage pipes – dashed lines

- Sand school drainage pipes (herringbone formation) to ditch

- Rain water drain to ditch

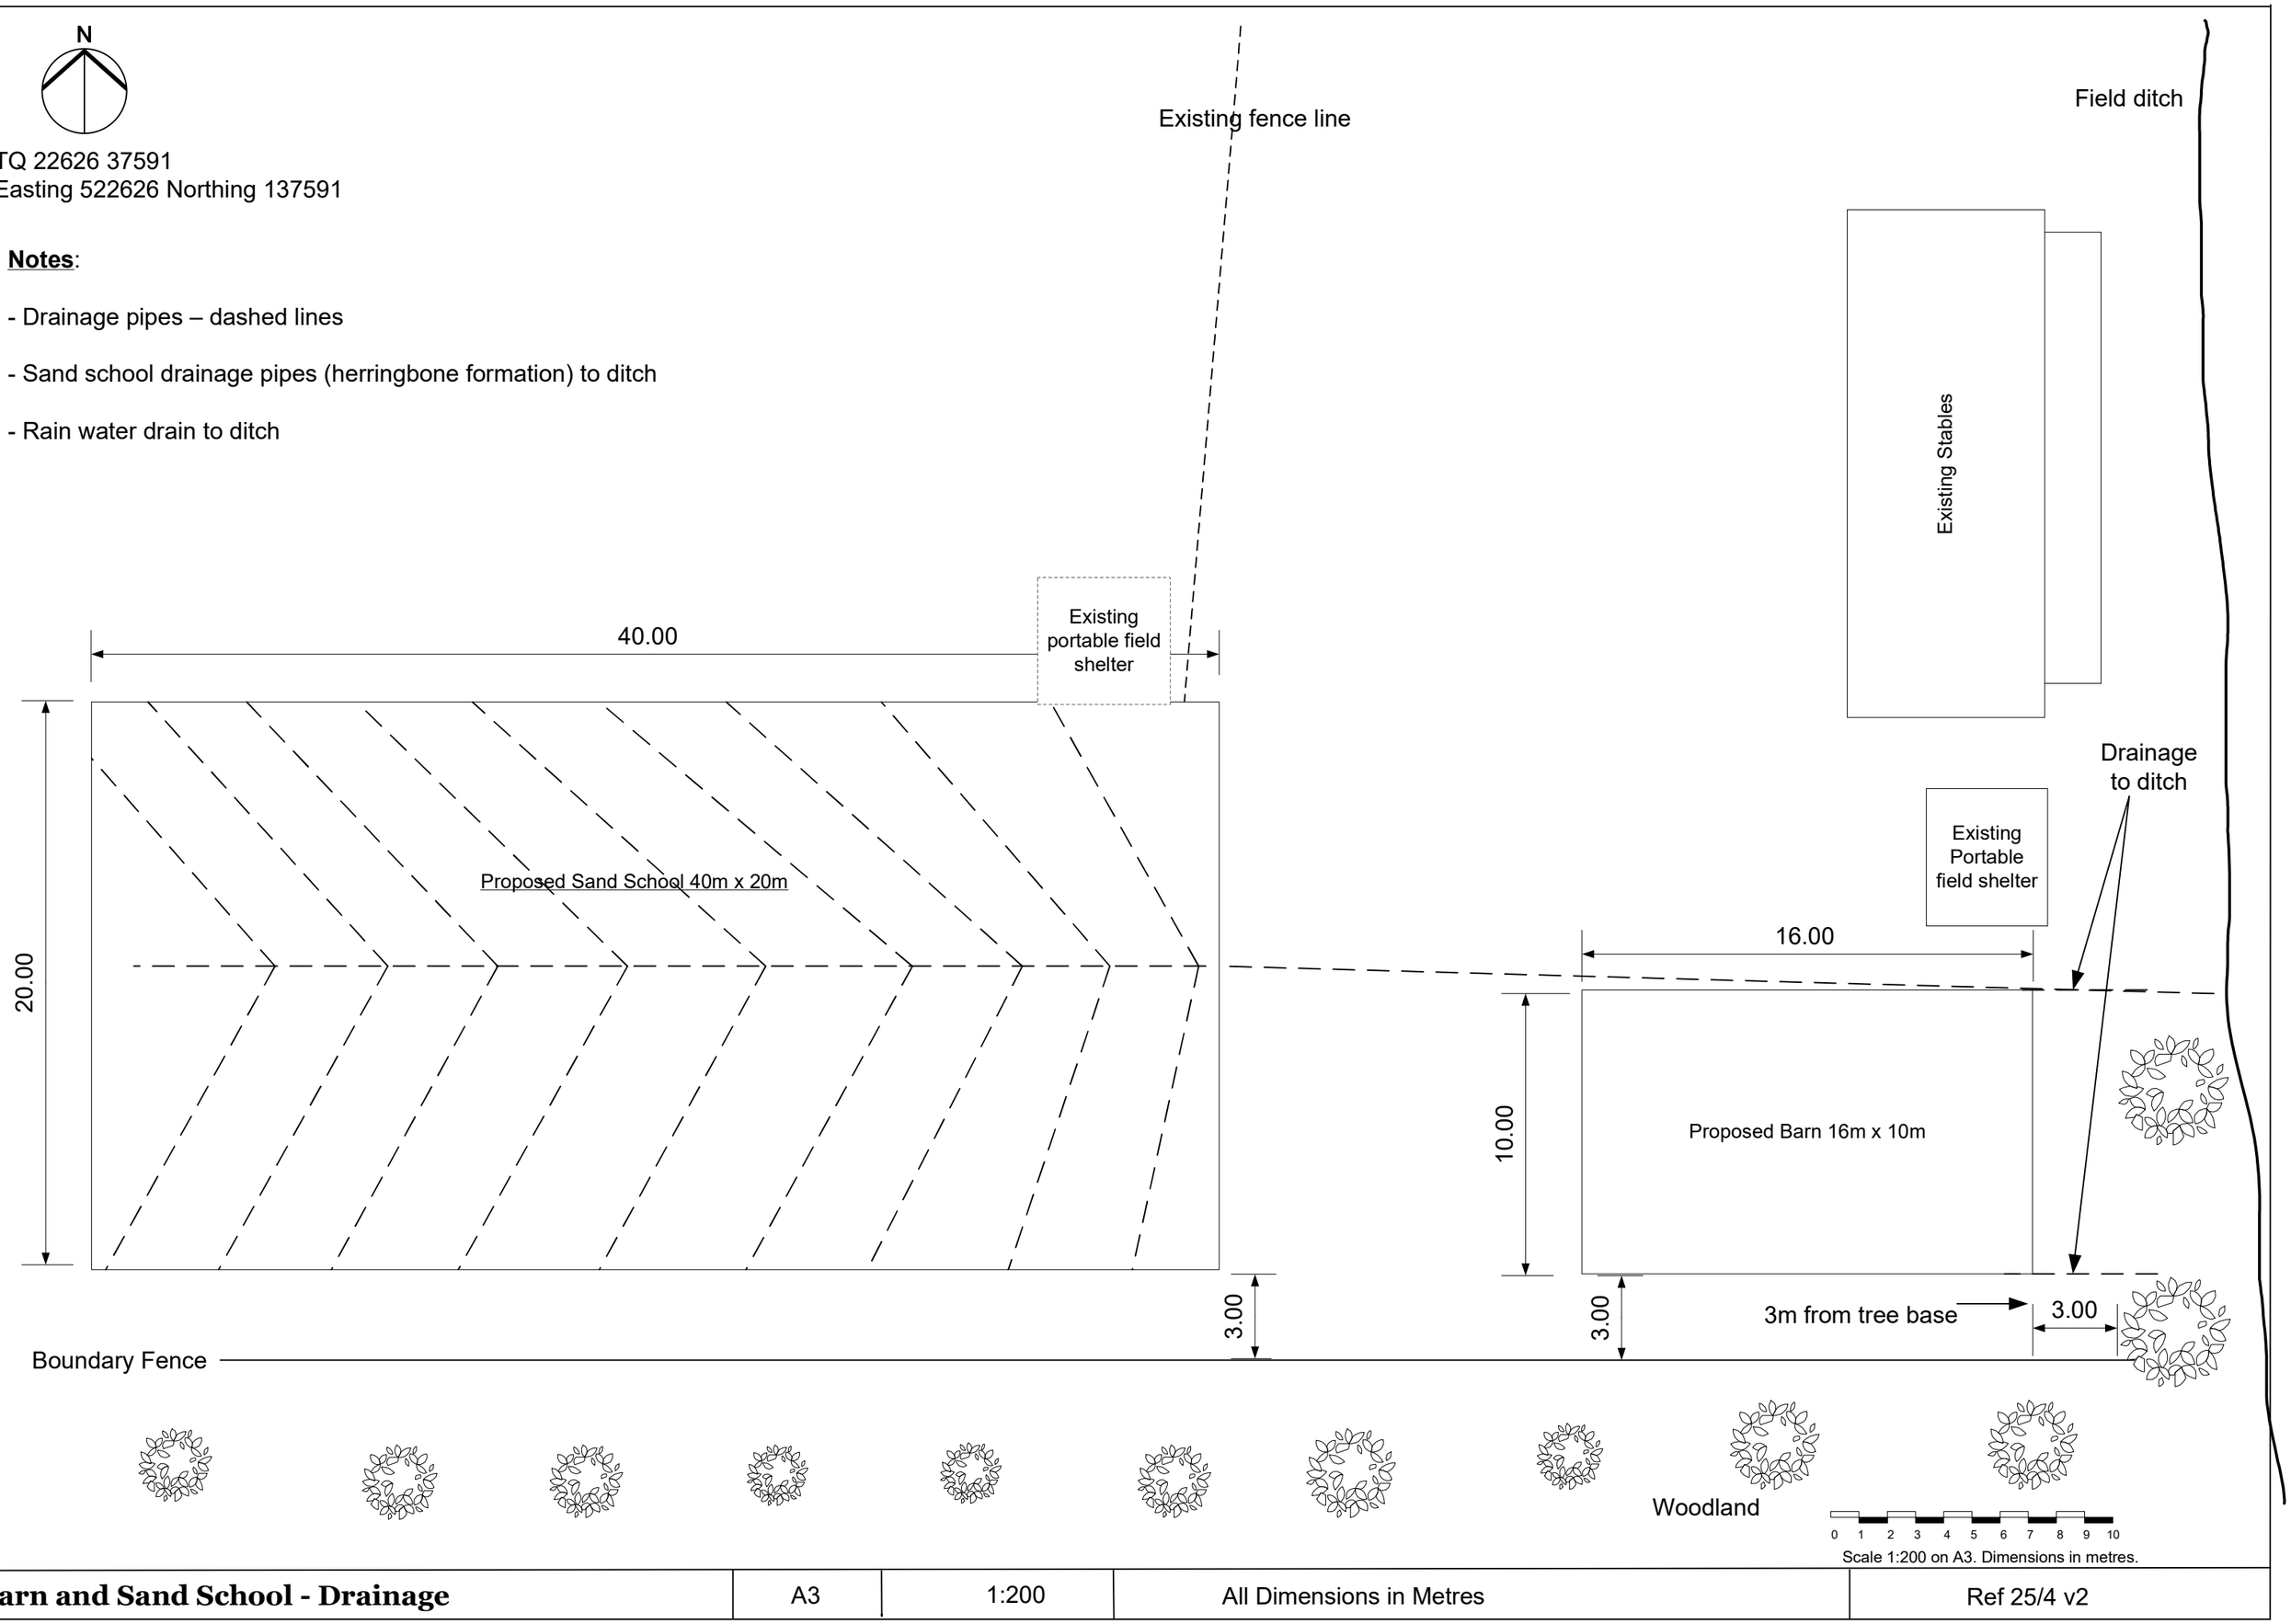

Scale 1:200 on A3. Dimensions in metres.

Barn and Sand School - Drainage	A3	1:200	All Dimensions in Metres	Ref 25/4 v2