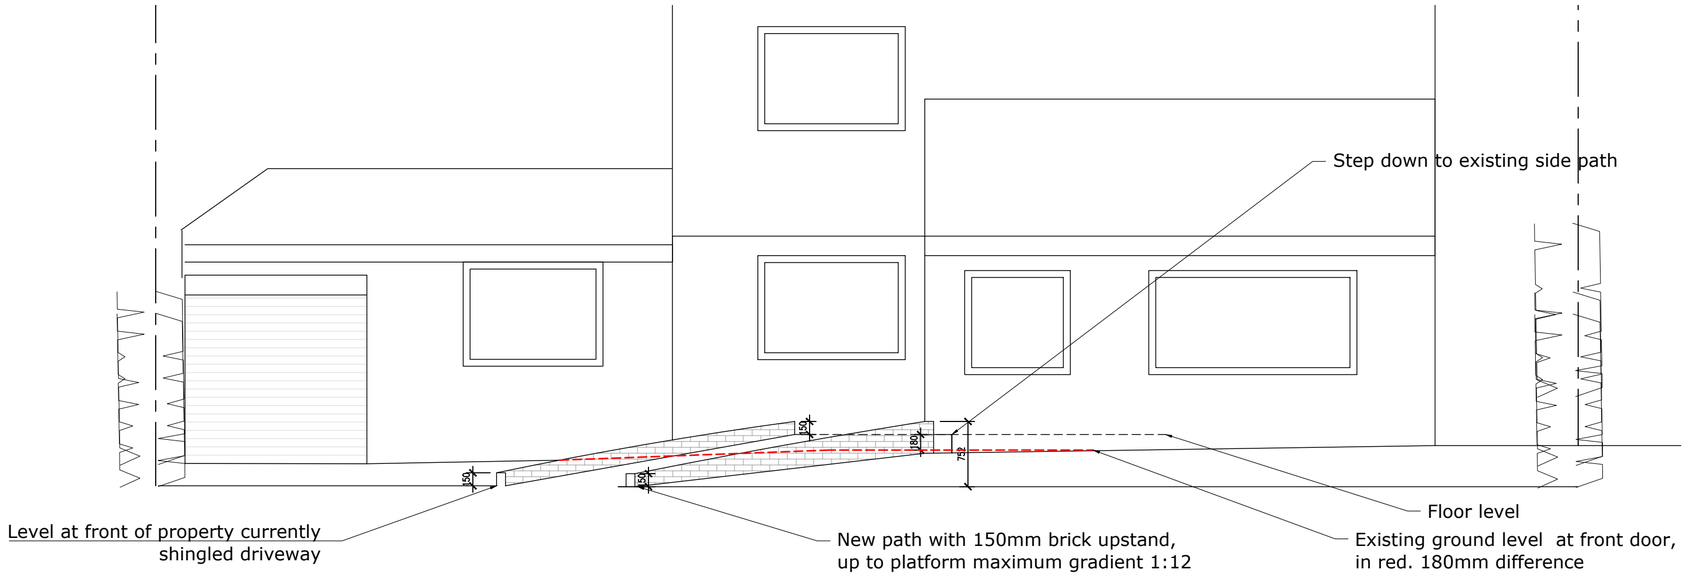


# Front Elevation 1:50

0m 1m 2m 3m 4m 5m

NOTES:

1. All dimensions are in mm and must be checked on site.
2. Drawings are to be read in conjunction with accompanying documents.
3. Any errors or inaccuracies should be brought to the attention of Amber Living.

| Revision | Description | By | Date |
|---|---|---|---|
| | | | |


Contact Information
Unit 3, Tungsten Building, George Street, Portslade, Brighton, BN41 1RA
Tel: 01273 410836
Email: danny@amberliving.co.uk


Client Name

Address: The Cottage, Gay street lane, Pulborough

Drawing Title: Proposed Elevation

| Drawing Reference | Date |
|---|---|
| DS/THECOTTAGE/03 | 1.7.24 |

| Scale | Paper | Drawn By | Revision | Direction |
|---|---|---|---|---|
| 1: 50 | A2 | DS | A | |