



Block Plan 1:500

Cheeleys, Burford Road, Horsham, RH13 5SR

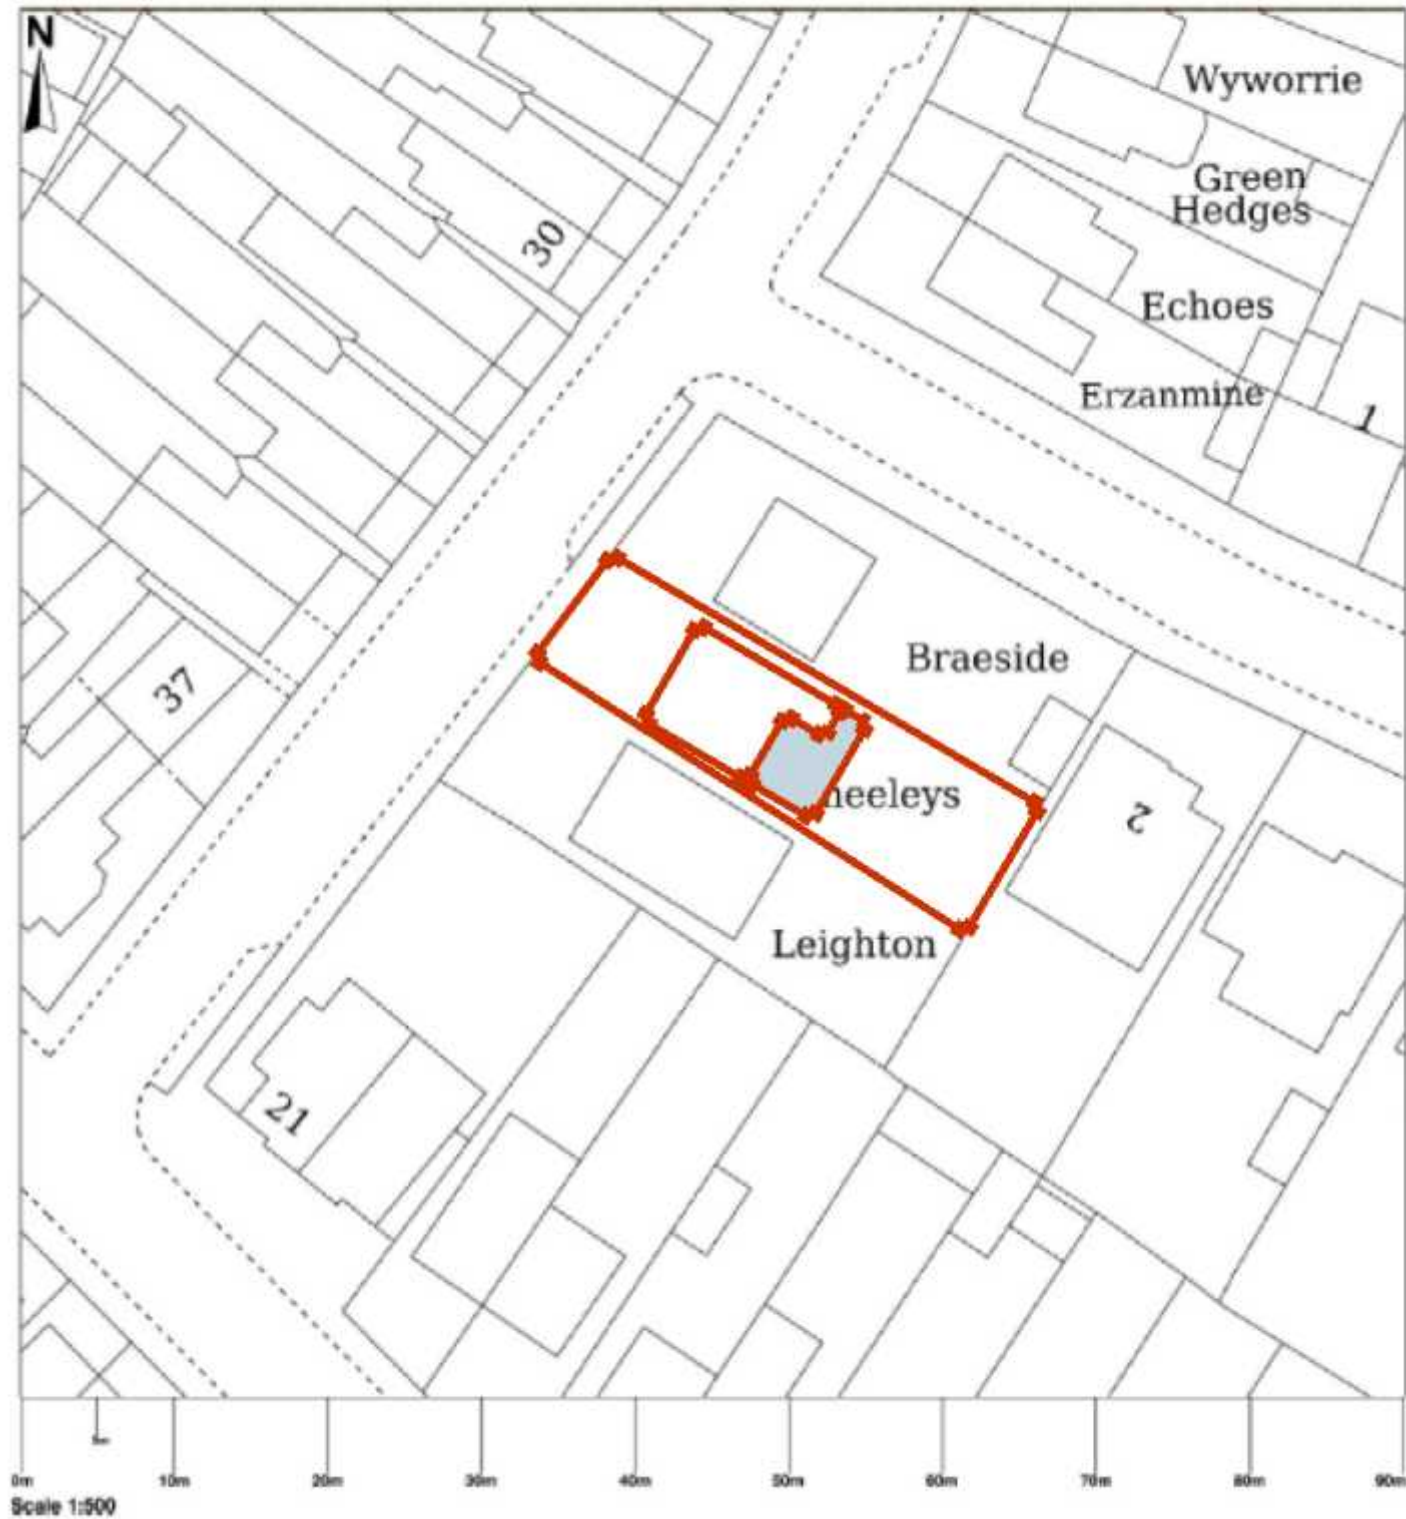

Location Plan 1:1250

Cheeleys, Burford Road, Horsham, RH13 5SR

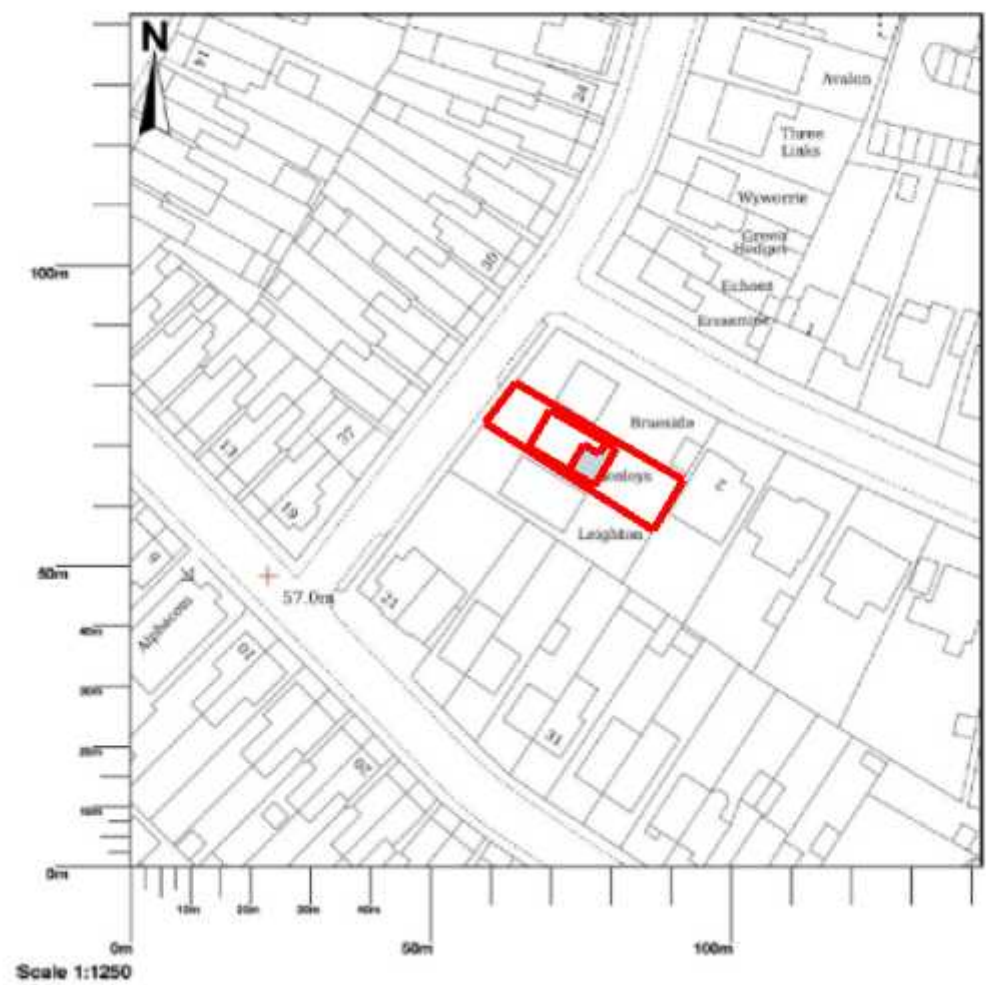

READ IN CONJUNCTION WITH ALL OTHER PROJECT DOCUMENTS-REFER ALL
DISCREPANCIES AND ERRORS TO THE ARCHITECT/AUTHOR. SCALING THIS
DRAWING IS PERMITTED EXCEPT FOR CONSTRUCTION PURPOSES-WORK
ONLY TO FIGURED DIMENSIONS DURING CONSTRUCTION NOT AUTHORISED
FOR CONSTRUCTION UNLESS SPECIFICALLY STATED. ALL COPYRIGHTS IN THIS
DRAWING AND DESIGNS SHOWN THEREIN IS RETAINED-DO NOT REPRODUCE
WITHOUT CONSENT.



PAGE DESCRIPTION: OS Maps

CLIENT: Mr and Mrs Douglass-Saker

DATE: 25/03/2026

PAGE STAGE: Planning

ADDRESS: Cheeleys, Burford Rd,
Oakhill, Horsham, RH13 5SR

DRAWN BY: CRG