


Location Plan

Site Address: Jack Dunkleys Birchfield Nursery, Birchfield Nursery, Kidders Lane, Henfield, BN5 9AB

Date Produced: 13-Jan-2026

Scale: 1:1250 @A3

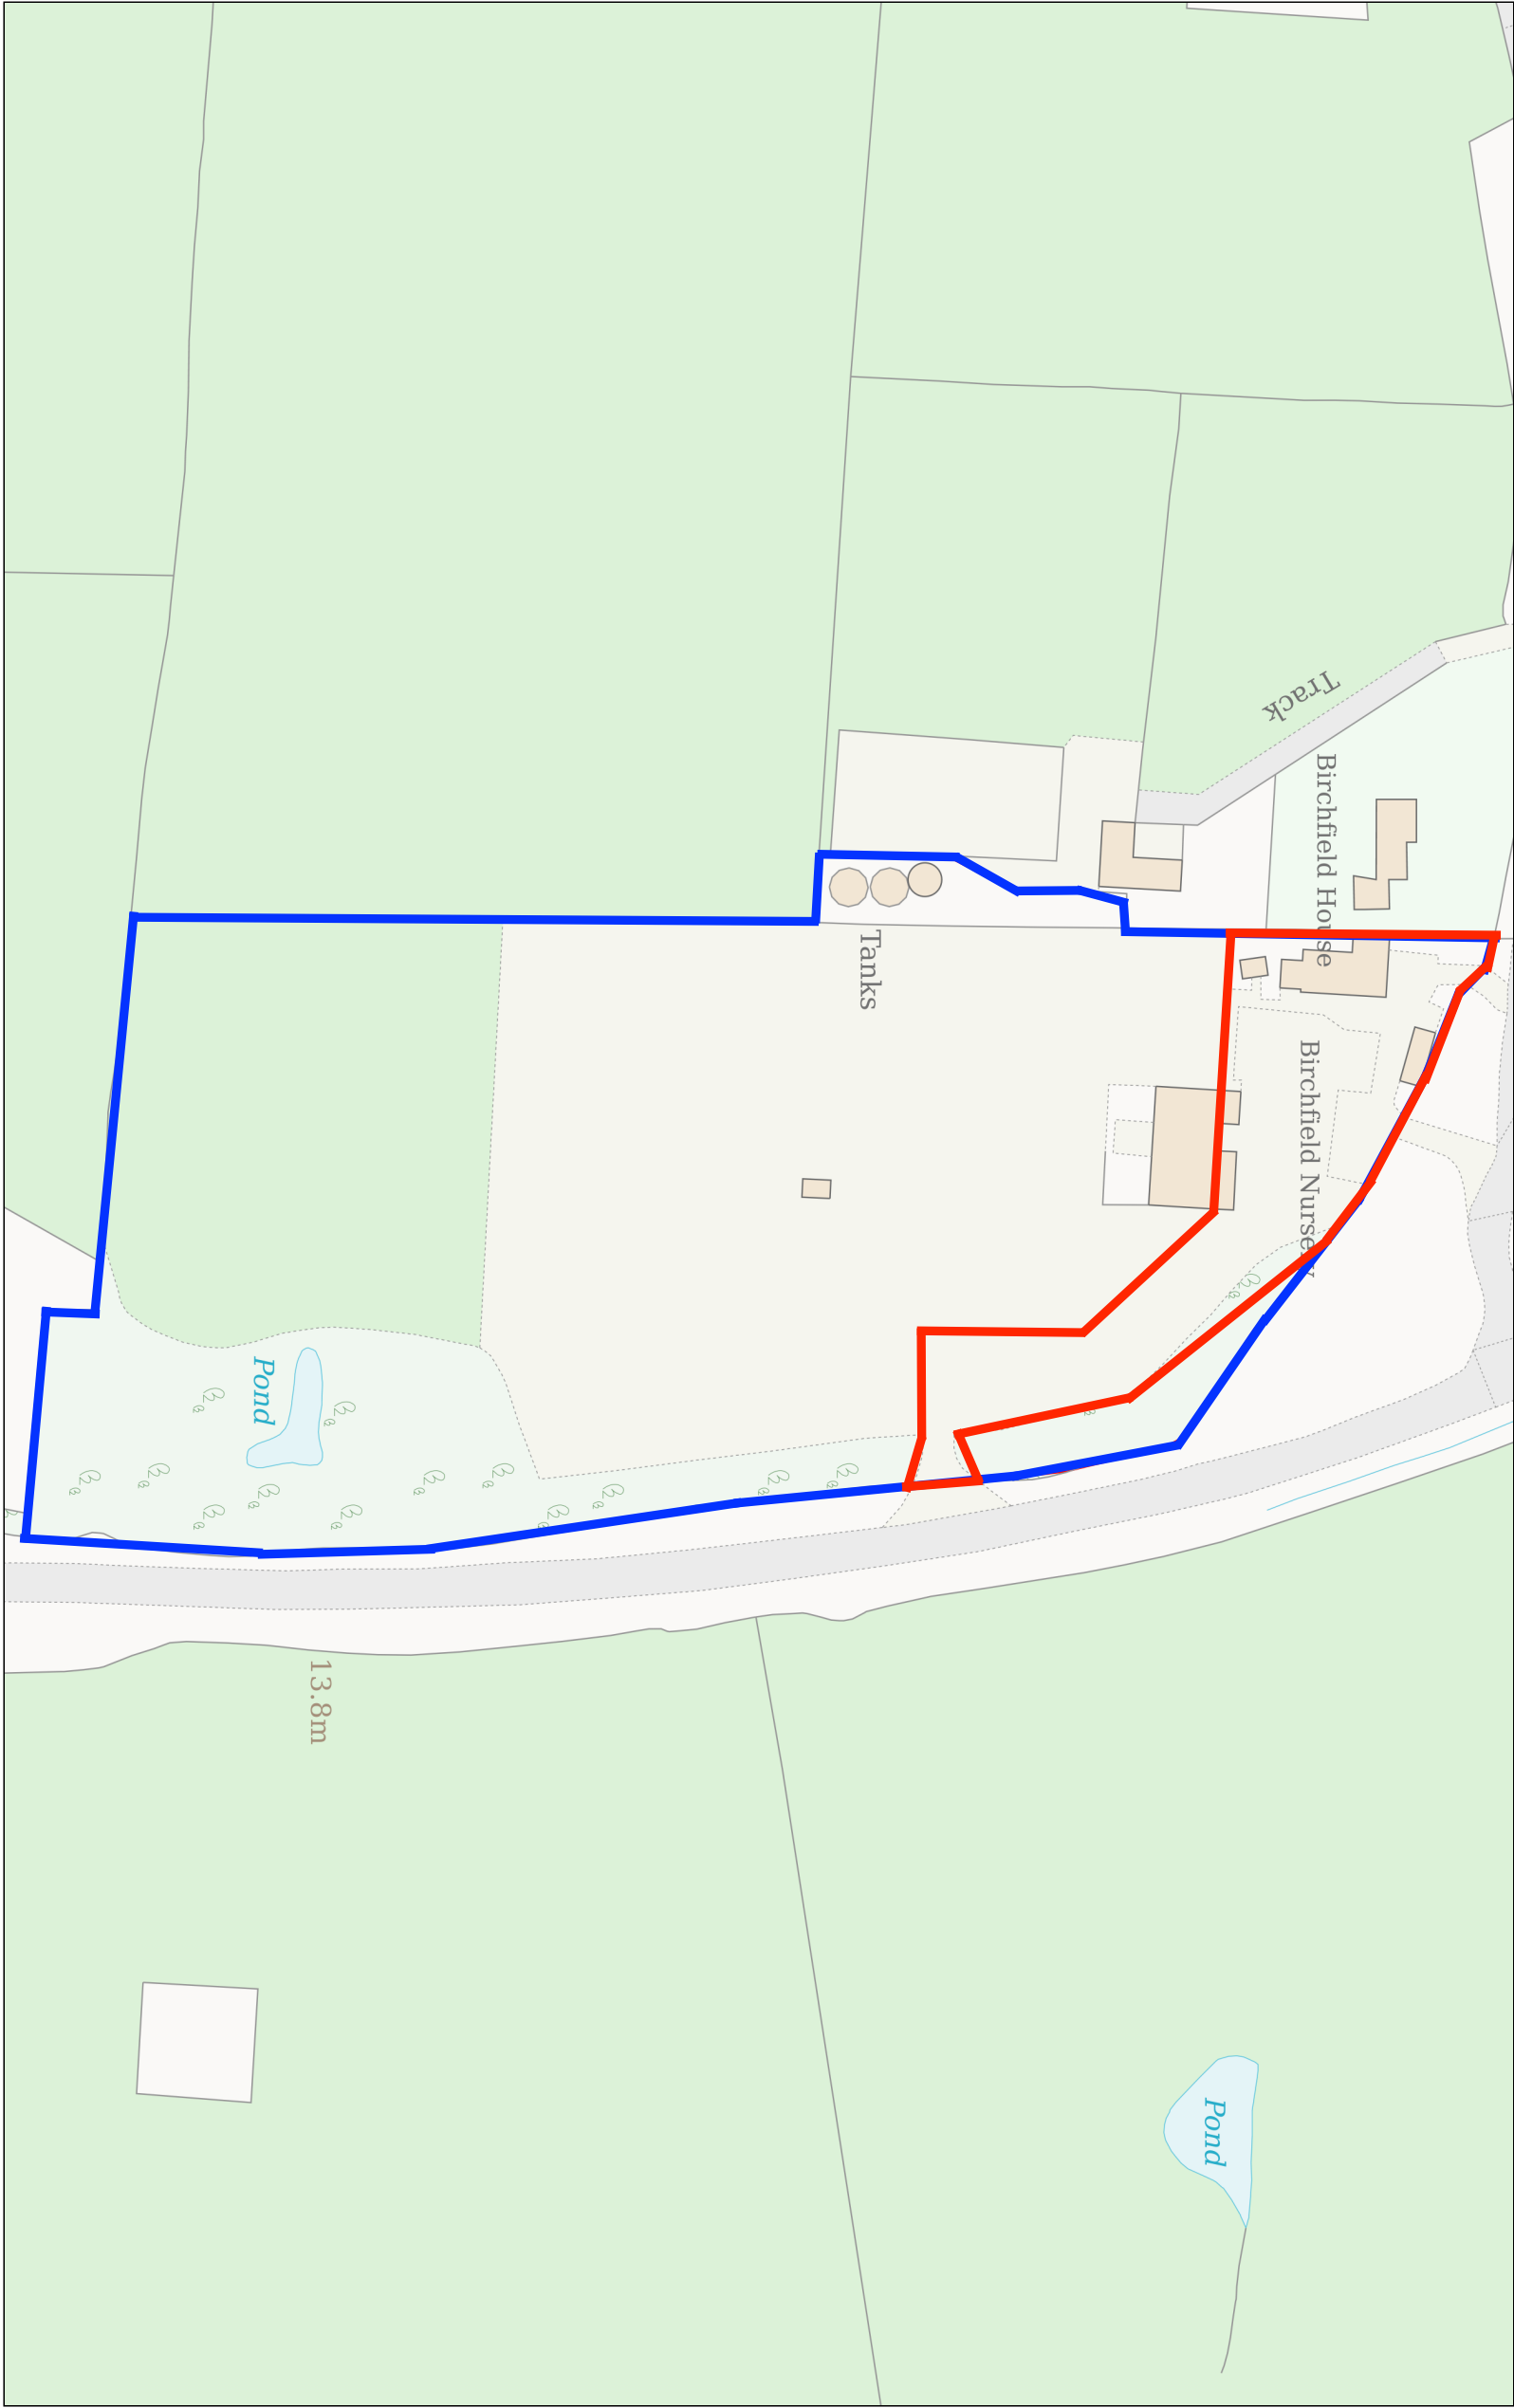

N
↗

Planning Portal Reference: PP-14618910v1

