Metres
01 02 03 04 05 10
SCALE 1:100

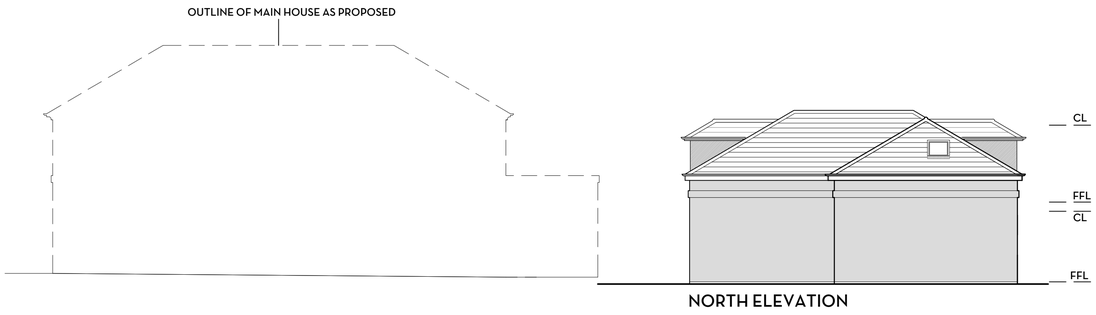

NORTH ELEVATION

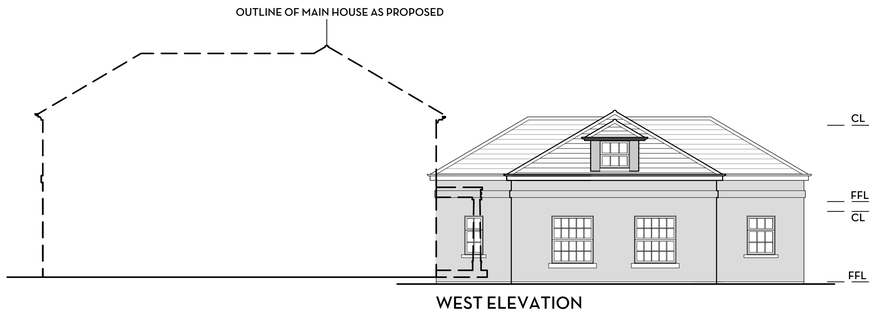

WEST ELEVATION

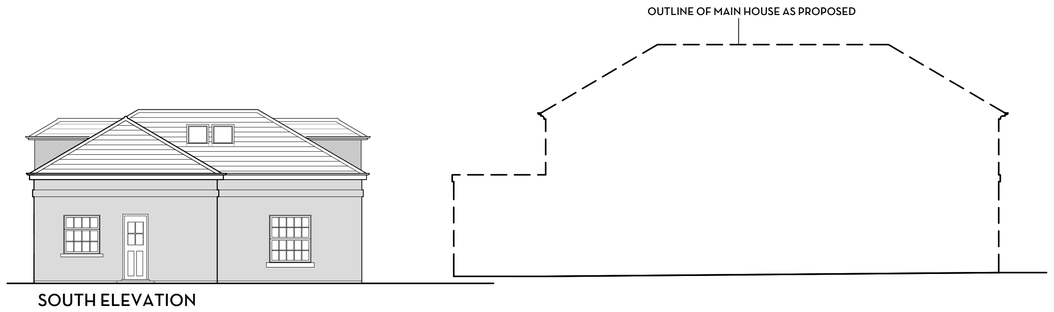

SOUTH ELEVATION

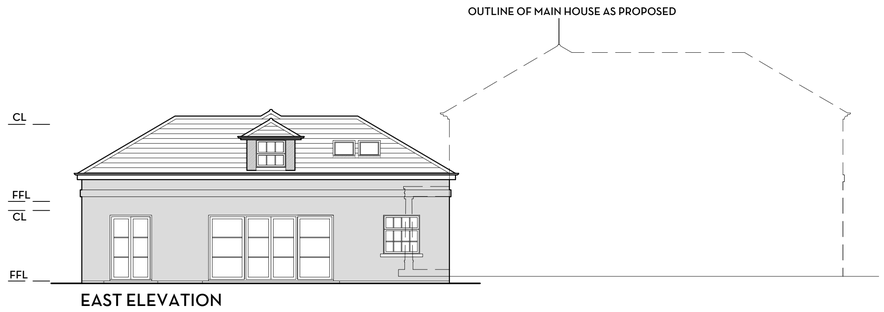

EAST ELEVATION

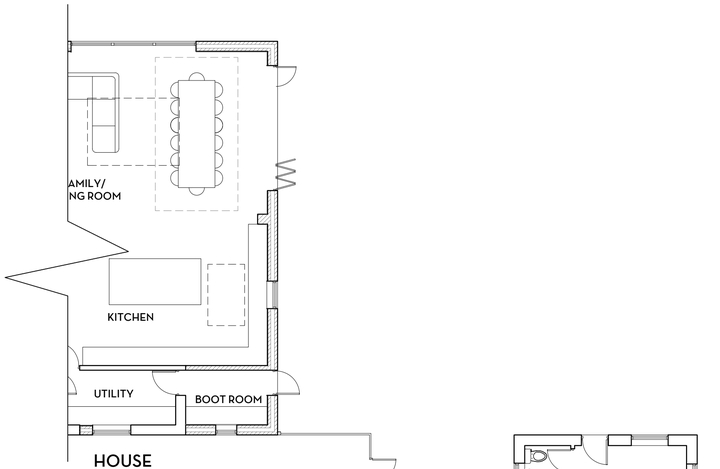

HOUSE



ANNEXE
GROUND
FLOOR

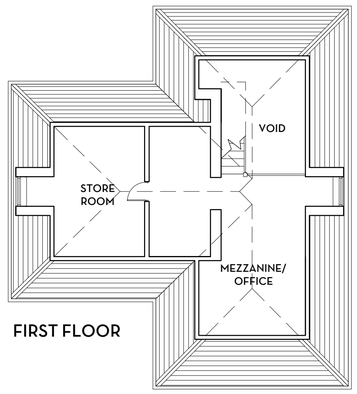

FIRST FLOOR

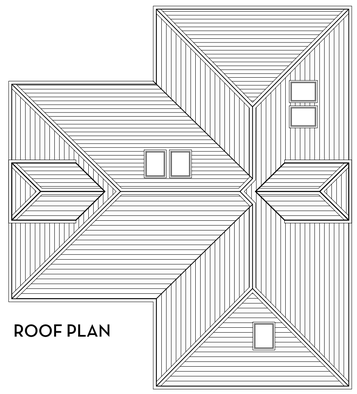

ROOF PLAN

revisions

ref	date		drawn
A	30/05/23	MINOR REVISIONS	KMM
B	30/06/23	CAR PORT TO GARDEN STORE	KMM
C	10/06/24	VoC: GARAGE DOORS TO WINDOWS	KMM
D	02/07/24	MINOR REVISIONS	KMM

DESIGN INTENT ONLY
NOTES FOR CONSTRUCTION:

1. Dimensions shall be checked and verified prior to work being commenced on site.
2. This drawing is issued for the sole and exclusive use of the named recipient. Distribution to any third party is on the strict understanding that no liability is accepted by KM Architecture for any discrepancies, errors or omissions that may be present and no guarantee is offered as to the accuracy of the information shown.

PLANNING DRAWING

KM ARCHITECTURE
CHARTERED ARCHITECT

46 VALEBRIDGE DRIVE
BURGESS HILL
WEST SUSSEX
RH15 0RW

01444 507443
kelly@kmarchitecture.co.uk
www.kmarchitecture.co.uk

job
WARLEY FARM COTTAGE
HAMMERPOND ROAD
HORSHAM
WEST SUSSEX
RH13 6PE

title
ANNEXE:
PLANS AND ELEVATIONS
AS PROPOSED

scale	1:100 @ A1
date	06/03/23
drawn	KMM
drawing number	2056_00_14
revision	D