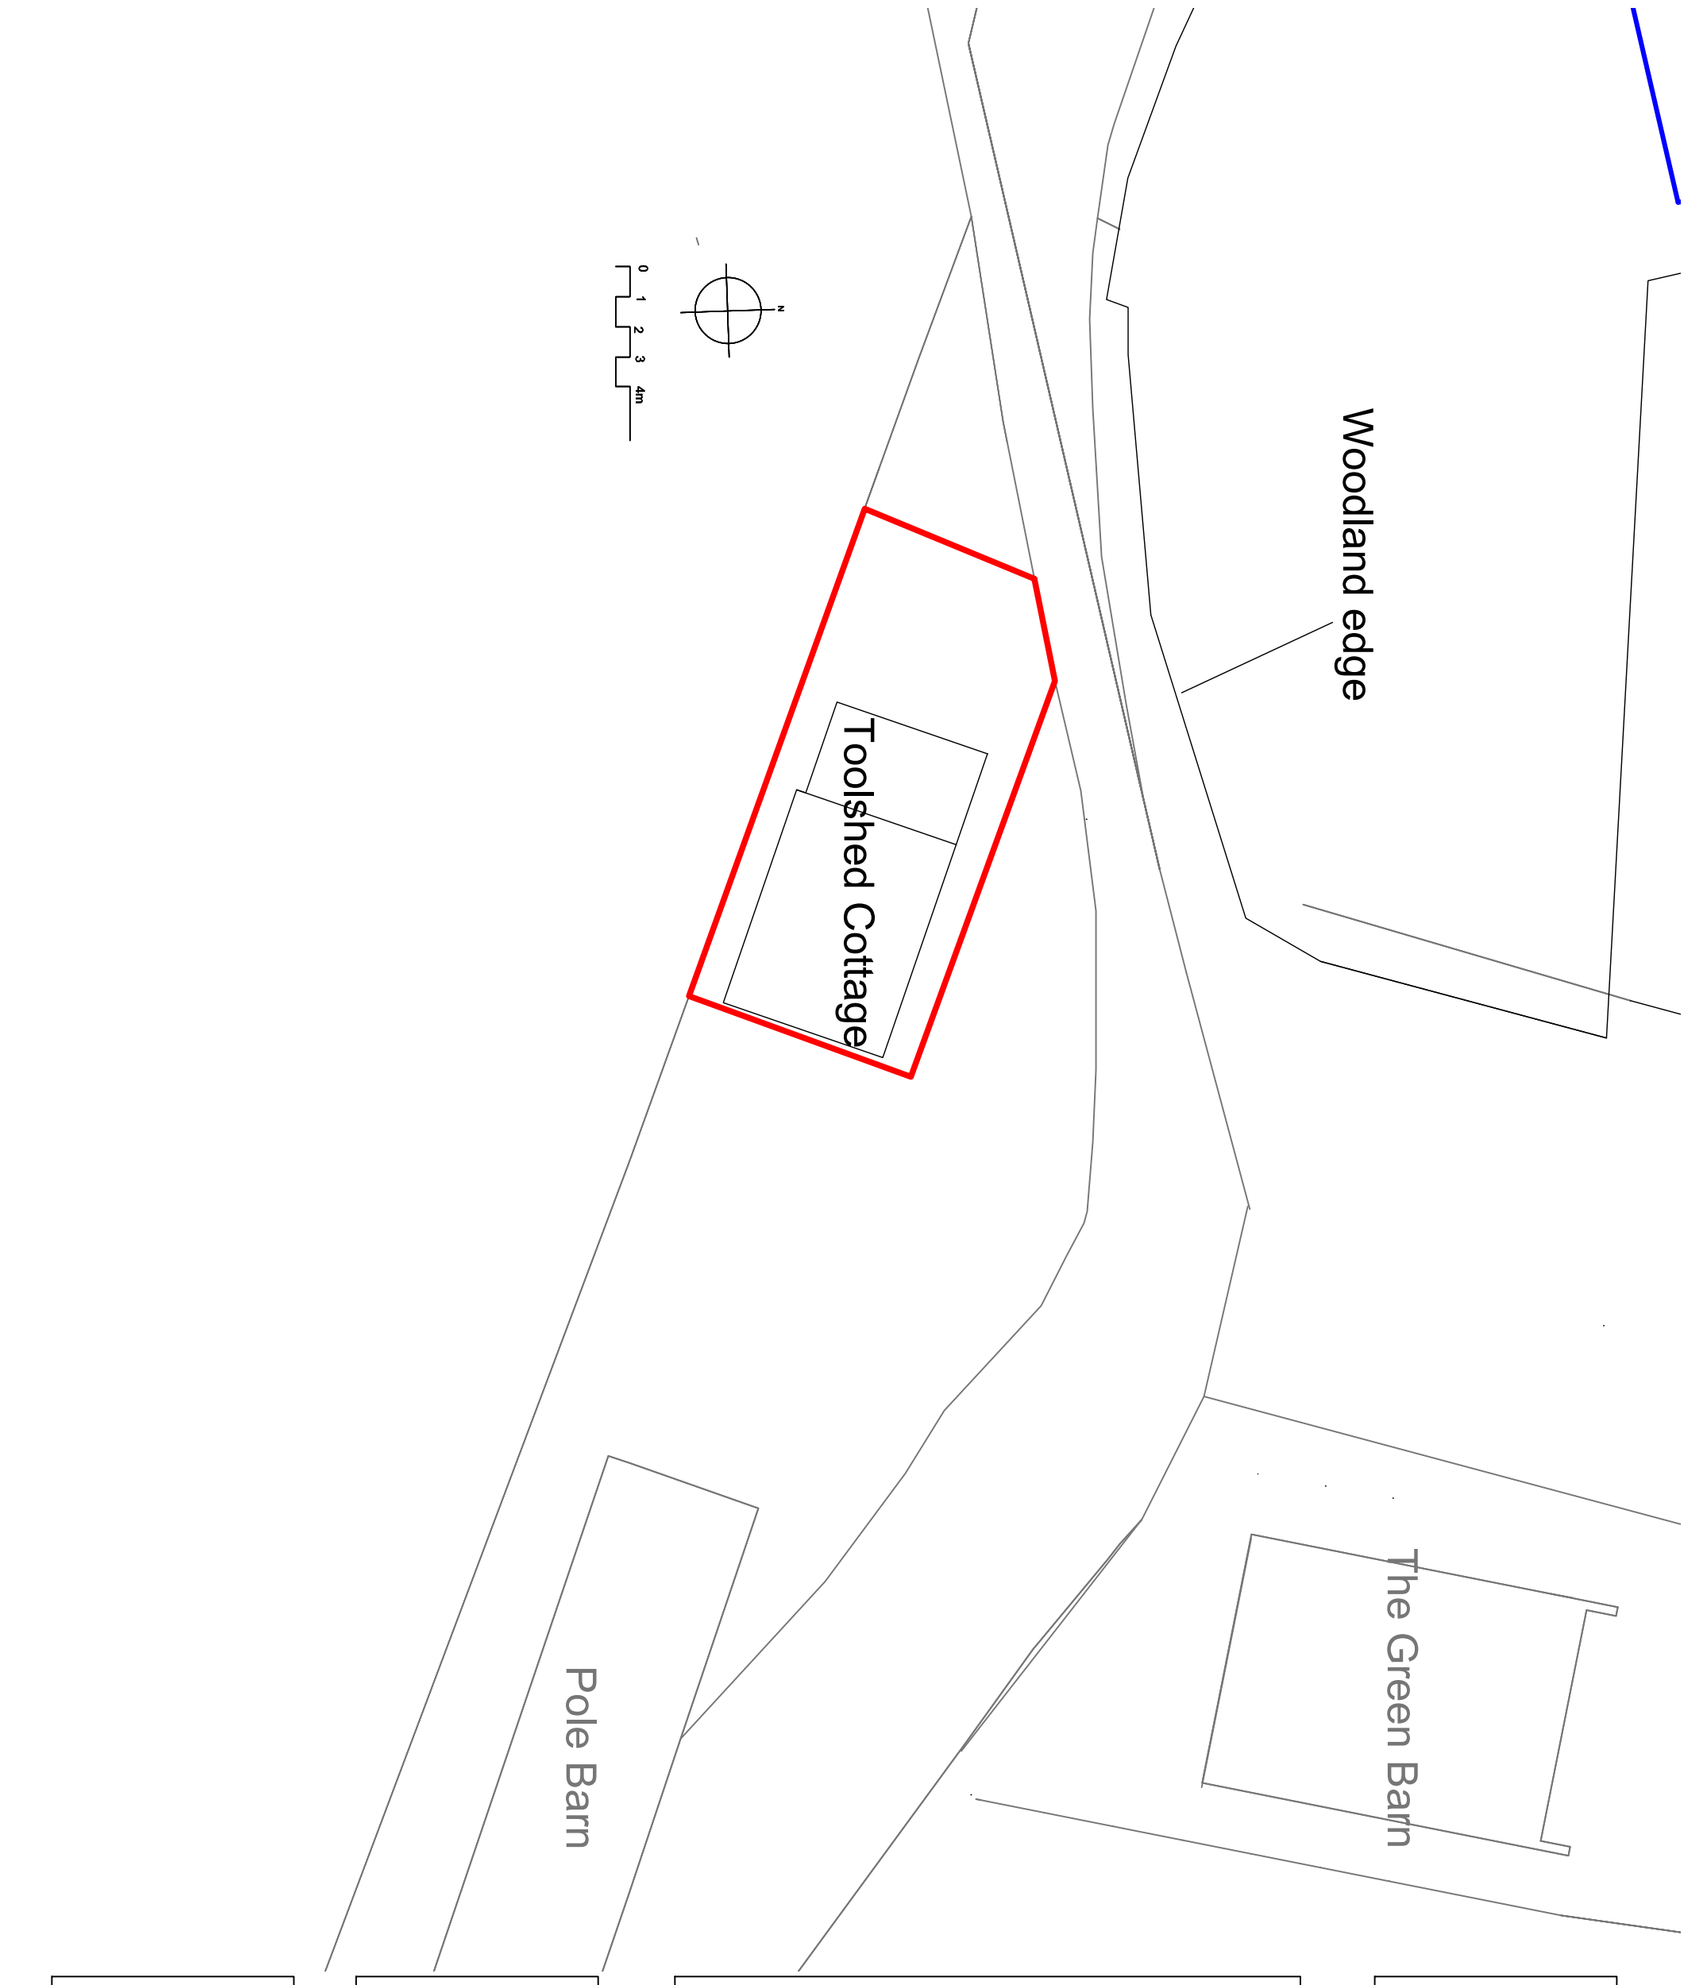

Drg No	Scale @ A3	Project	Project
D966/03A	1:200 Date September 2024	Toolshed Cottage Mill Farm, Mill Lane, Itchingfield, Horsham, RH13 0NP Title Proposed Block Plan	

MAREK JASINSKI DESIGN