

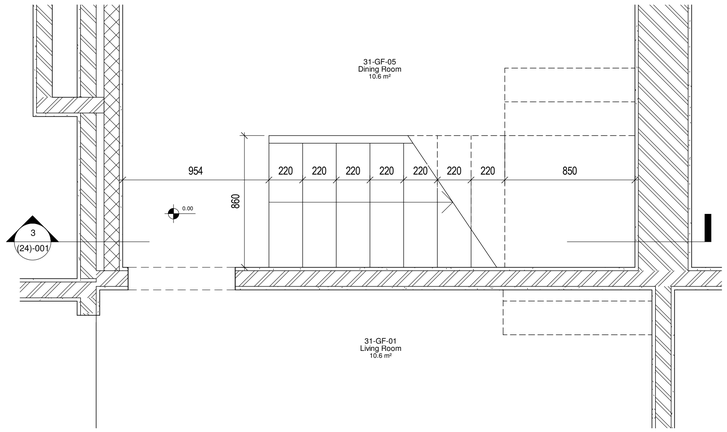


1 Ground Floor - Proposed Plan
1 : 20

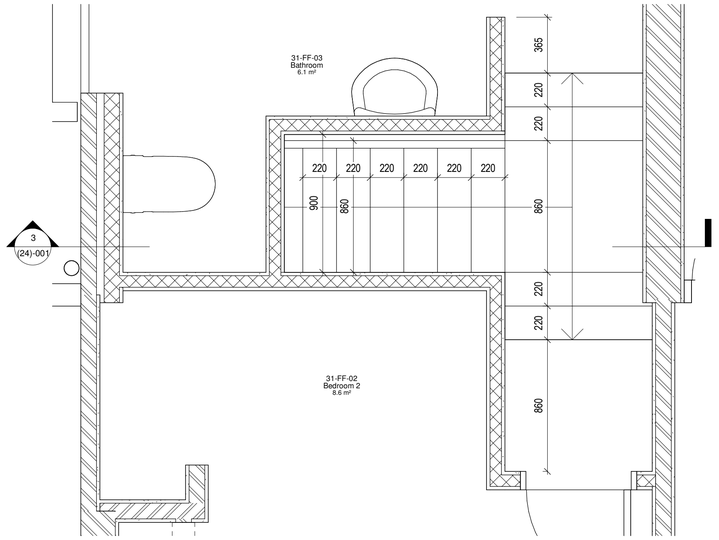

2 First Floor - Proposed Plan
1 : 20

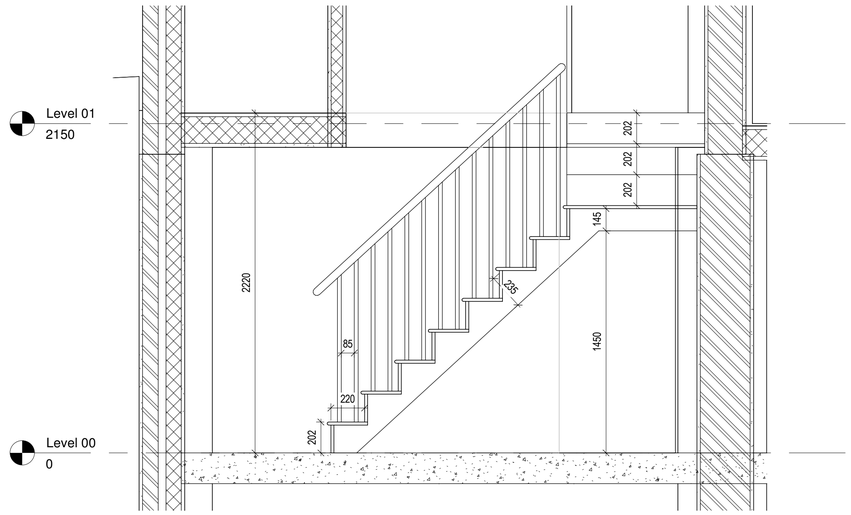

3 Section 1
1 : 20

0 2 m

rev	description	drawn	checked	date
D	Revision 15	LDV	LDV	17/02/25
C	Revision 14	LDV	LDV	13/02/25
B	Revision 13	LDV	LDV	12/02/25
A	Revision 12	LDV	LDV	03/02/25

revisions

status: PRELIMINARY

This drawing is protected under The Copyright, Designs and Patents Act 1988. Do not scale. Figured dimensions only are to be taken from this drawing. All dimensions are to be checked on site before any work is put in hand. If in doubt, ASK.

LDV Architecture
39 PLOVERS ROAD
HORSHAM, WEST SUSSEX
RH13 5PD

TELEPHONE + 44 (0)1403 541 586
EMAIL INFO@LDVARCHITECTURE.CO.UK

client: Mr & Mrs McMINN

project: 31-33 FRIDAY STREET

title: STAIRCASE

scale: 1 : 20 @ A1
date: 03/02/25
drawn: LDV
checked: LDV

job no: P2322
drawing no: (24)-001
revision: D