

THIS IS A
COLOURED DRAWING
If this box does not appear Red, the drawing
may not be represented properly

THIS DRAWING IS FOR :

PLANNING
PURPOSES ONLY
Not to Be Used for Construction

NOTES


This drawing is copyright and shall not be reproduced nor used for any other purpose without the written permission of the architect. Permission is granted to the client to use this drawing for the purposes of local authority planning application only. Please verify that the information is correctly printed to scale by checking the control bar below.

This drawing may be based upon or contain information from other consultants or designers. RDCS shall not be liable for inaccuracies or errors contained in material produced by others but will take reasonable measures to ensure it is correct. It is the contractors responsibility to check and verify all dimensions on site prior to construction or fabrication. It is the contractors responsibility to check and verify all dimensions on site prior to fabrication.

This drawing must be read in conjunction with all other related drawings and documentation. It is the contractors responsibility to ensure full compliance with the Building Regulations. Any discrepancies to be reported immediately. If in doubt ask. Materials not in conformity with relevant British or European Standards/Codes of Practice or materials known to be deleterious to health & safety must not be used or specified on this project.

All drawings to be read in conjunction with all contract documents and all structural steelwork drawings to be submitted to engineer for approval

RIBA 
Chartered Practice

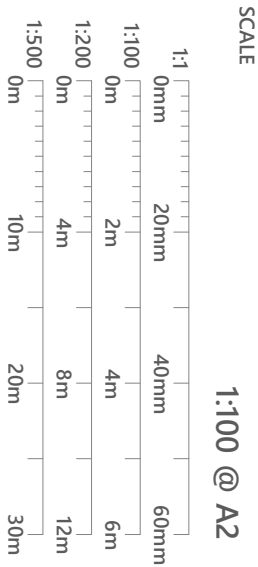

This drawing is copyright of more than architecture ltd ©

Rev 02	Listed Building Consent	07.07.25	CC	CC
Rev 01	First issue for comment	03.04.25	AM	CC

CLIENT **Victoria Elliot & Oliver Clark**
PROJECT **Park Farm, Henfield, BN5 9BA**
FIRST ISSUE **March 2025**

DRAWING TITLE
Existing Basement plans

DRAWING NO. **312 / 0.103** REVISION **02**



Boiler room RB.04



Boiler room RB.04




Boiler room RB.04



Boiler room RB.04



Access hatch in kitchen

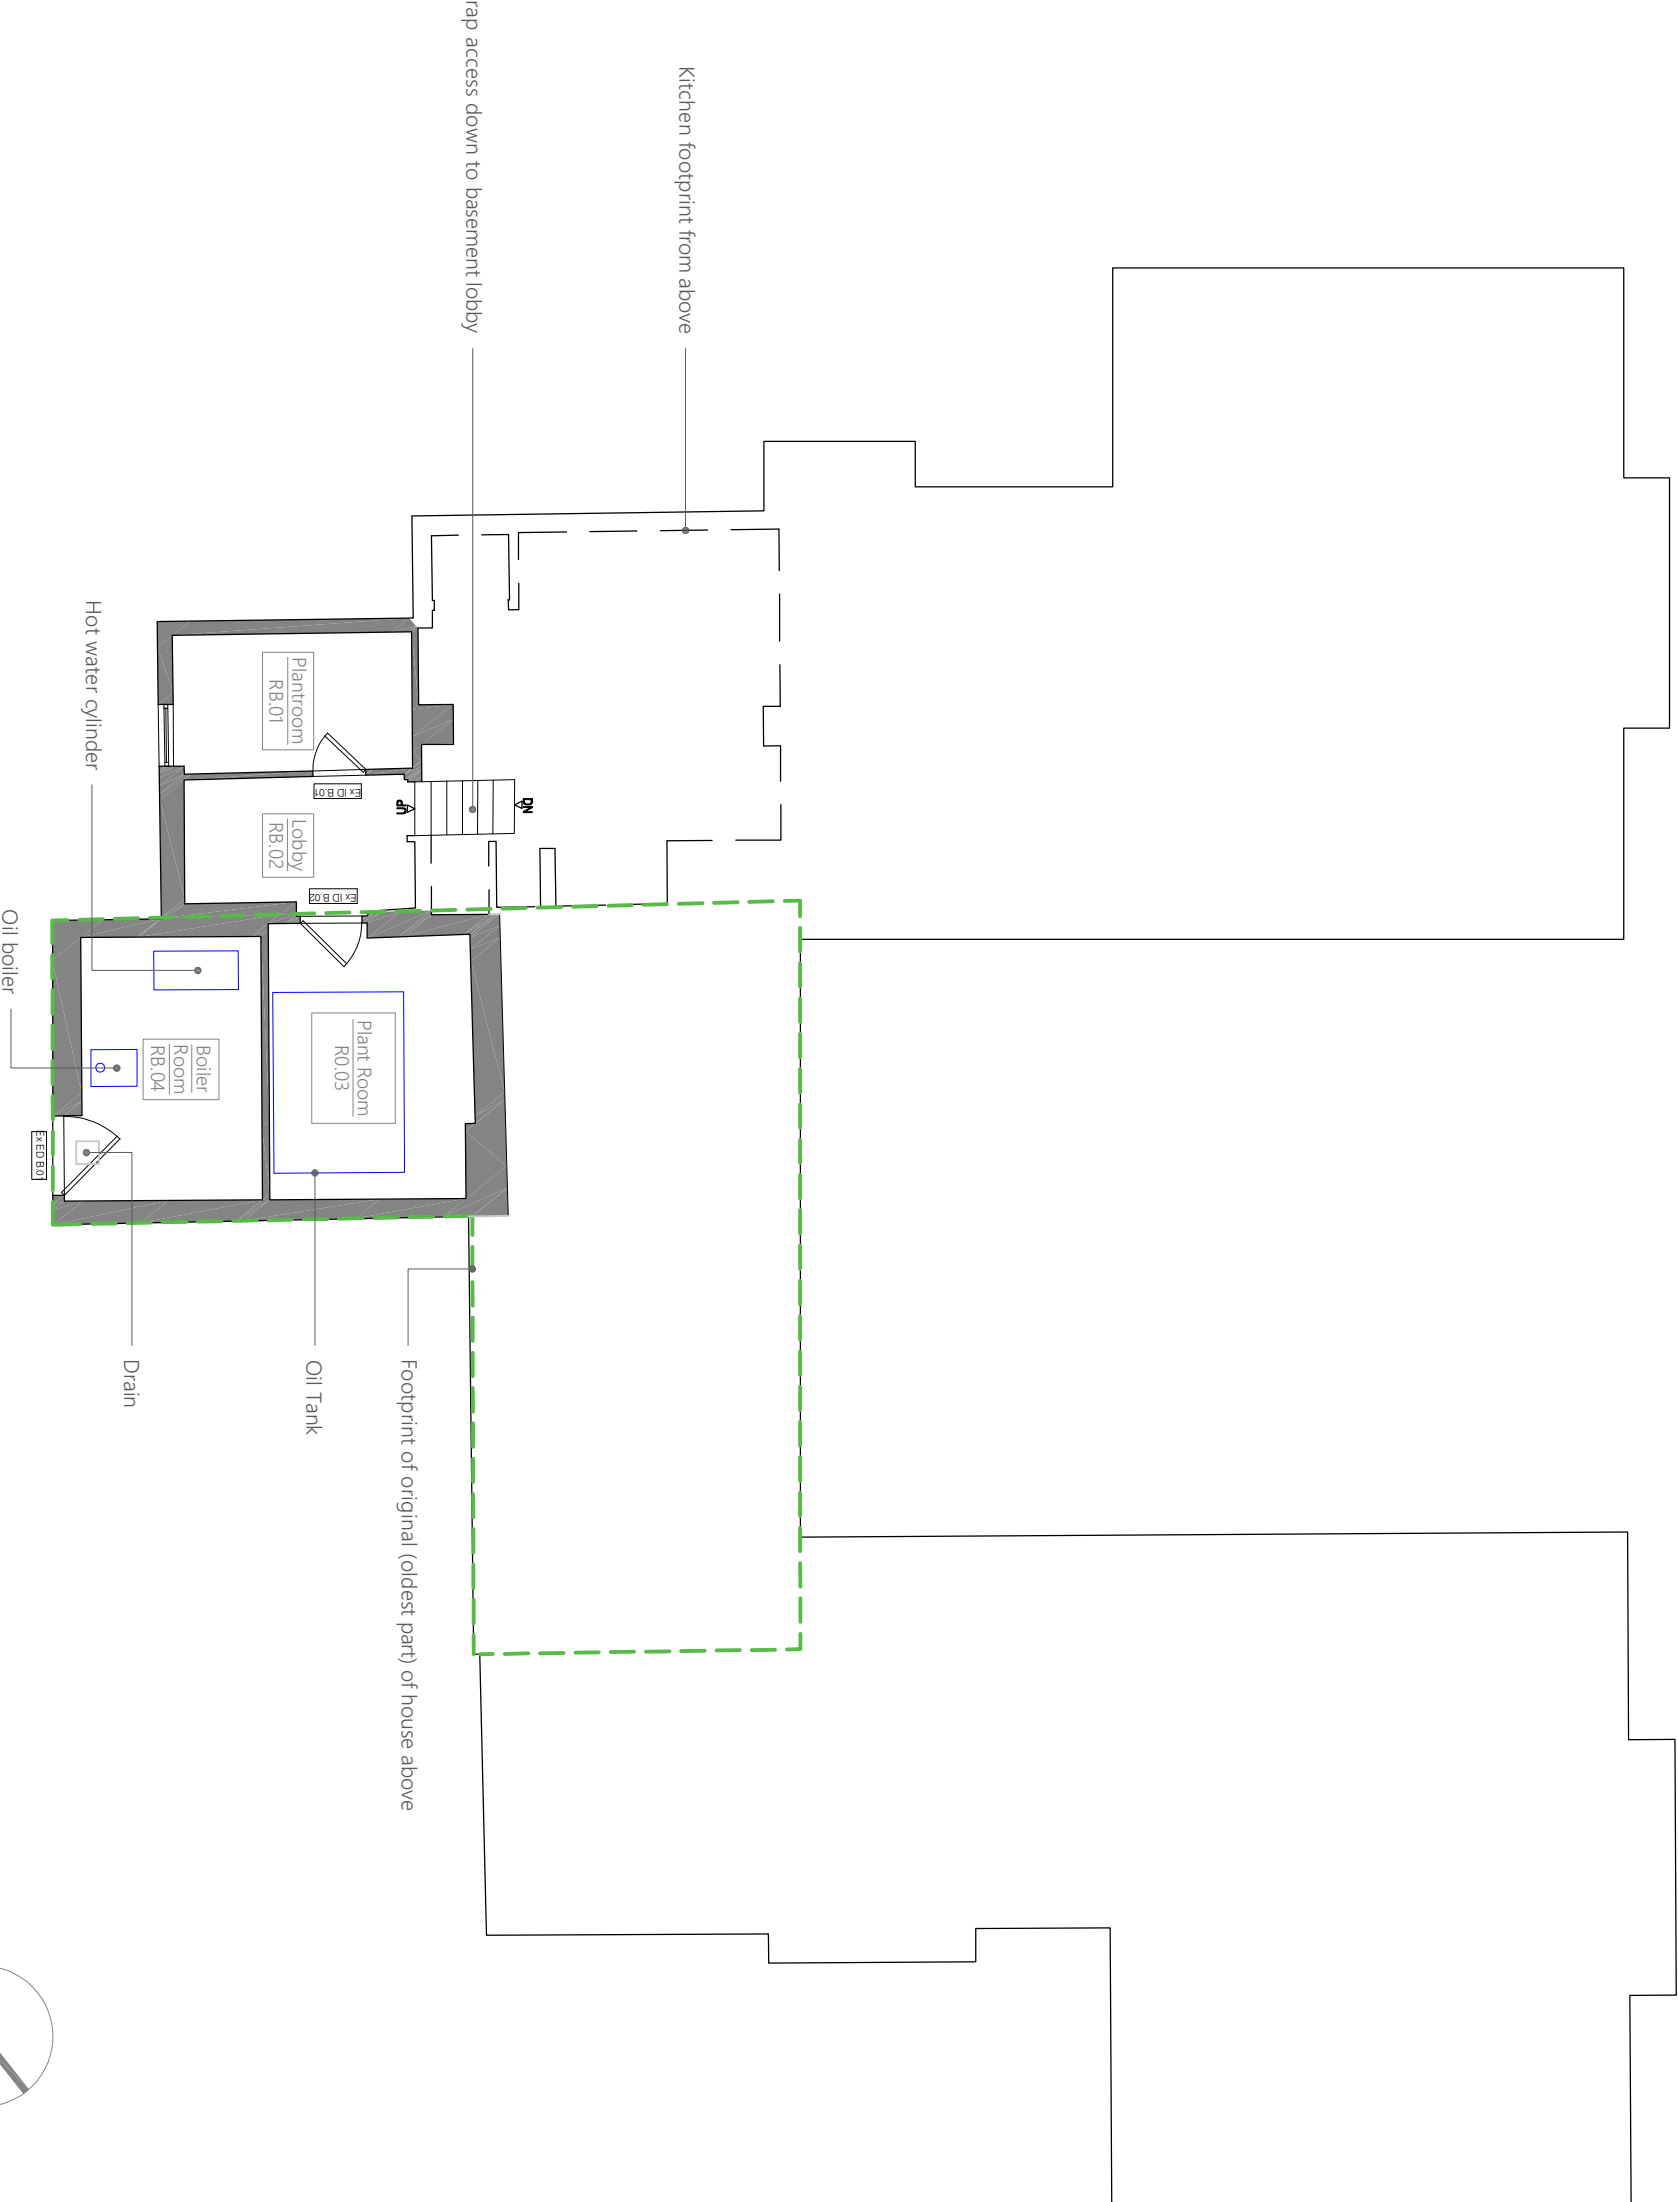

Boiler room RB.04