


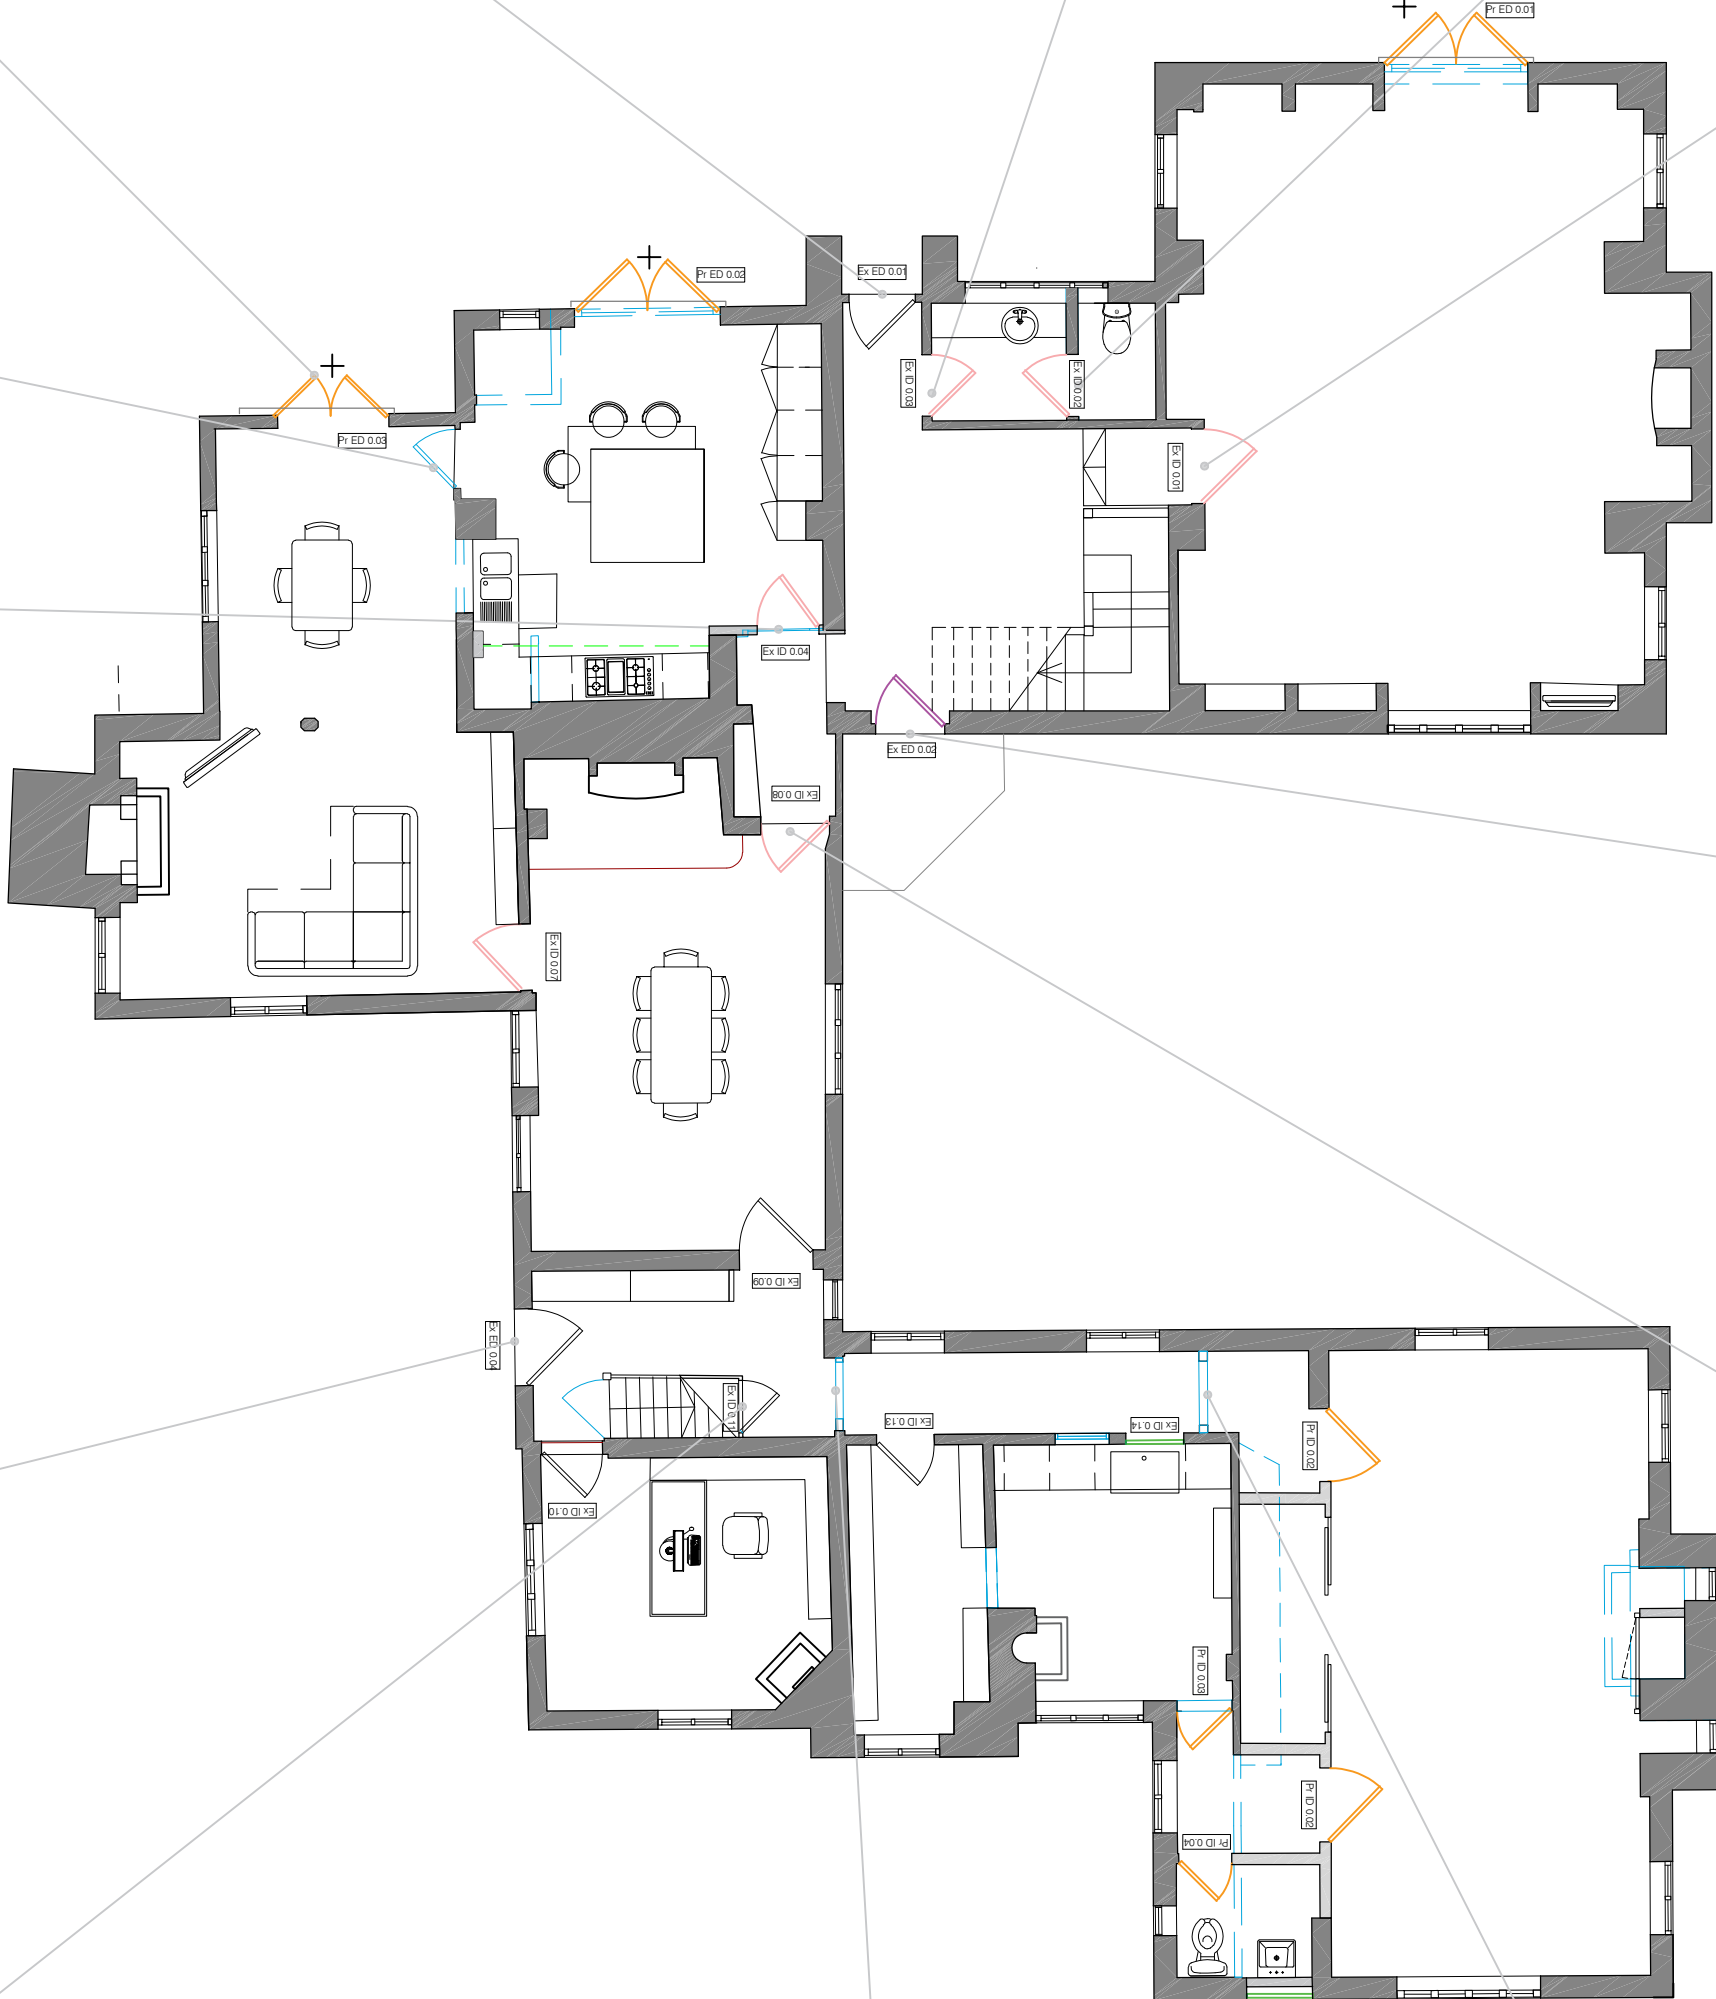

PROPOSED WORKS			
—	Re-hanging the door	07.07.25	CC
—	Existing door shut off to keep narrative of building	03.04.25	AM
—	New Opening. May be new door or reinstated door from demolition. TBC.		CC
—	Demolition		
—	New wall construction		

randell design group
architecture | interior design | project management

Martins Barn Birchham Road Chichester
West Sussex PO20 7BX +44 (0) 1243 697 170
info@randelldesigngroup.com
www.randelldesigngroup.com

**THIS IS A
COLOURED DRAWING**
If this box does not appear Red, the drawing
may not be represented properly

THIS DRAWING IS FOR :
**PLANNING
PURPOSES ONLY**
Not to Be Used for Construction

NOTES

This drawing is copyright and shall not be reproduced nor used for any other purpose without the written permission of the architects. Permission is hereby given for the drawing to be used for the purposes of local authority planning applications only. Please verify that the information is correctly printed to scale by checking the control bar below.

This drawing may be based upon or contain information from other consultants or designers. RDCS shall not be liable for inaccuracies or errors contained in material produced by others but will take reasonable measures to ensure it is correct. It is the contractors responsibility to check and verify all dimensions on site prior to construction or fabrication. It is the contractors responsibility to check and verify all dimensions on site prior to fabrication.

This drawing must be read in conjunction with all other related drawings and documentation. It is the contractors responsibility to ensure full compliance with the Building Regulations. Any discrepancies to be reported immediately. If in doubt ask. Materials not in conformity with relevant British or European Standards/Codes of Practice or materials known to be deleterious to health & safety must not be used or specified on this project.

All drawings to be read in conjunction with all contract documents and all structural steelwork drawings to be submitted to engineer for approval

RIBA
Chartered Practice

SCALE

1:1 0mm 20mm 40mm 60mm

1:100 0m 2m 4m 6m

1:200 0m 4m 8m 12m

1:500 0m 10m 20m 30m

This drawing is copyright of more than architecture ltd ©

Rev 02 Listed Building Consent 07.07.25 CC CC
Rev 01 First issue for comment 03.04.25 AM CC

CLIENT
Victoria Elliot & Oliver Clark

PROJECT
Park Farm, Henfield, BN5 9BA

FIRST ISSUE
March 2025

DRAWING TITLE
Existing & Proposed Ground Doors

DRAWING NO.
312 / 3.206

REVISION
02