

THIS IS A

COLOURED DRAWING

If this box does not appear Red, the drawing may not be represented properly

THIS DRAWING IS FOR :

PLANNING

PURPOSES ONLY

Not to Be Used for Construction

NOTES

This drawing is copyright and shall not be reproduced nor used for any other purpose without the written permission of the architects. Permission is granted to scale from this drawing for the purposes of Local Authority Planning Approval only. Please verify that the information is correctly printed to scale by checking the control bar below.


This drawing may be based upon or contain information from other consultants or designers. RDG shall not be liable for inaccuracies or errors contained in material produced by others but will take reasonable measures to ensure it is correct. It is the contractors responsibility to check and verify all dimensions on site prior to construction or fabrication. It is the contractors responsibility to check and verify all dimensions on site prior to fabrication.

This drawing must be read in conjunction with all other related drawings and documentation. It is the contractors responsibility to ensure full compliance with the Building Regulations. Any discrepancies to be reported immediately. If in doubt ask. Materials not in conformity with relevant British or European Standards/Codes of Practice or materials known to be deleterious to health & safety must not be used or specified on this project.

All drawings to be read in conjunction with all contract documents and all structural steelwork drawings to be submitted to engineer for approval

RIBA

Chartered Practice

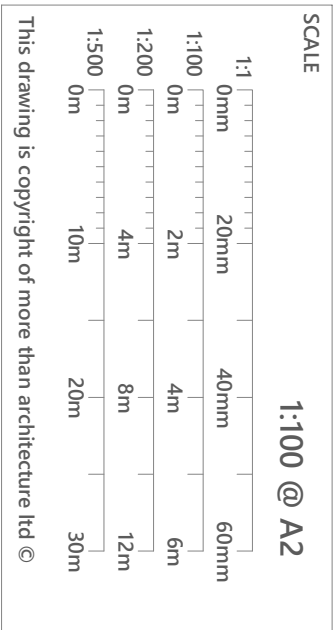

|        |                         |          |    |    |
|--------|-------------------------|----------|----|----|
| Rev 02 | Listed Building consent | 07.07.25 | CC | CC |
| Rev 01 | First Issue for comment | 03.04.25 | AM | CC |

CLIENT

Victoria Elliot & Oliver Clark

PROJECT

Park Farm, Henfield, BN5 9BA


FIRST ISSUE

March 2025

DRAWING TITLE

Existing & Proposed First Doors

|             |          |
|-------------|----------|
| DRAWING NO. | REVISION |
| 312 /       | 3.207    |
|             | 02       |

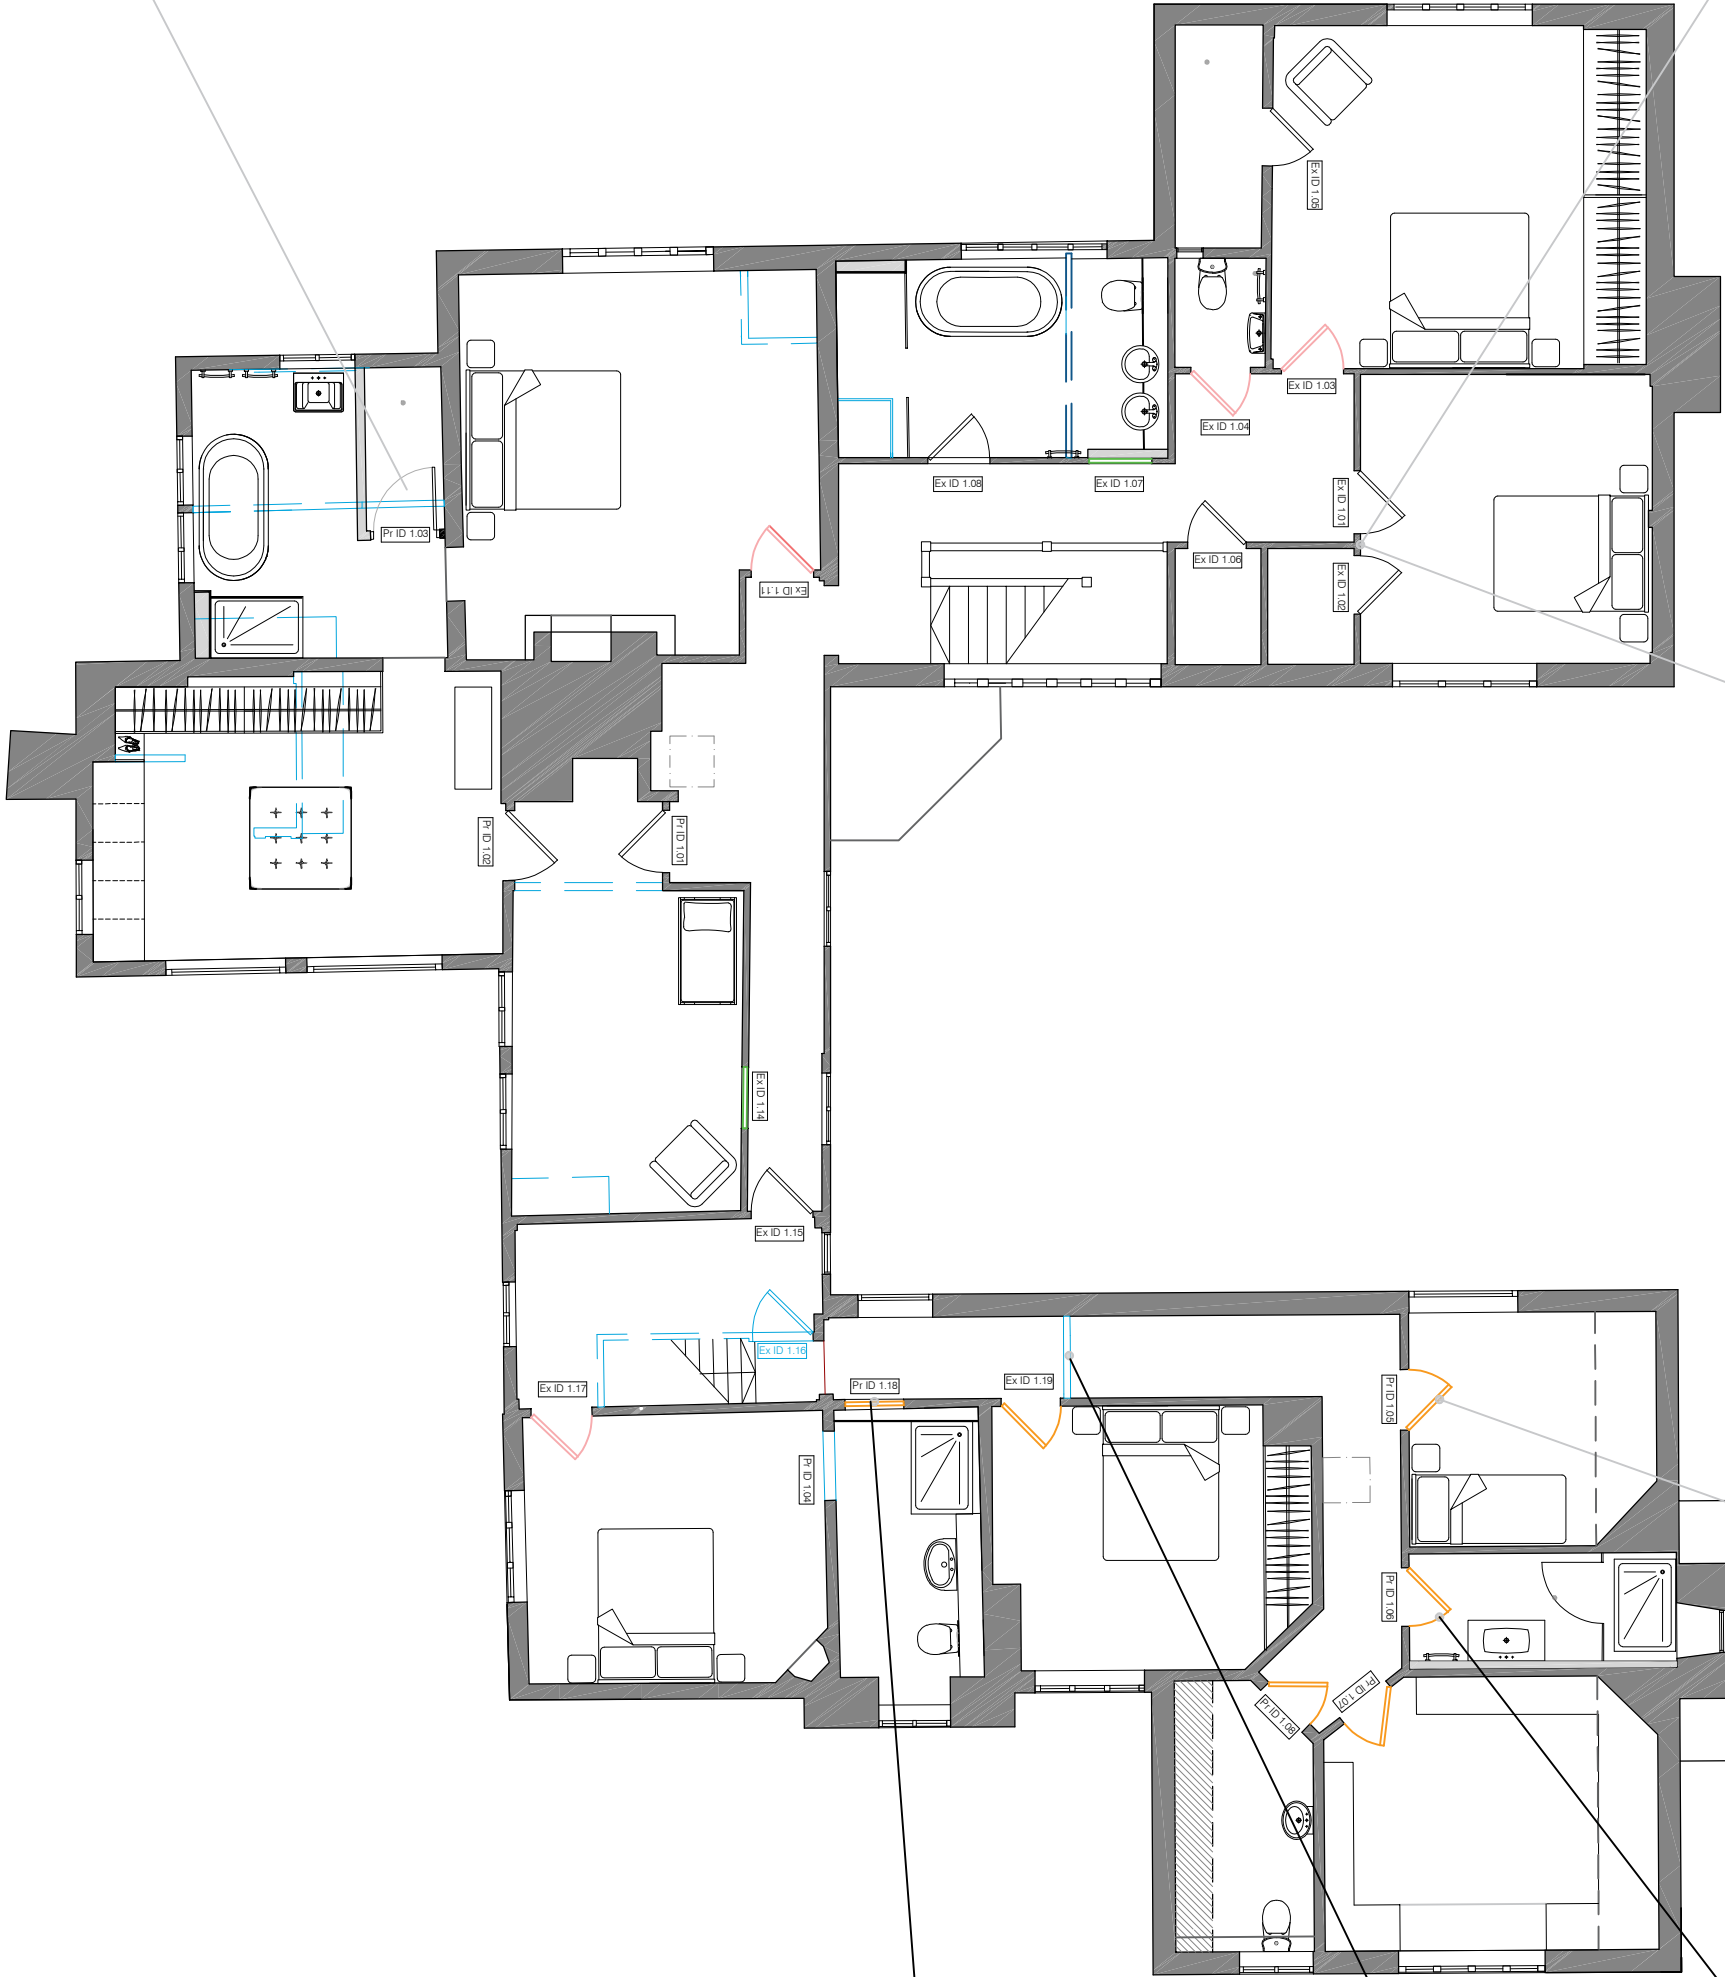

NEW OAK DOOR WITH MATCHING  
IRONMONGERY TO EXISTING WILL REPLACE  
THE MODERN WHITE PAINTED DOORS AND  
GLAZED DOORS TO THE EAST WING  
EXAMPLE DESIGN INTENT

