wps planning

planning - design



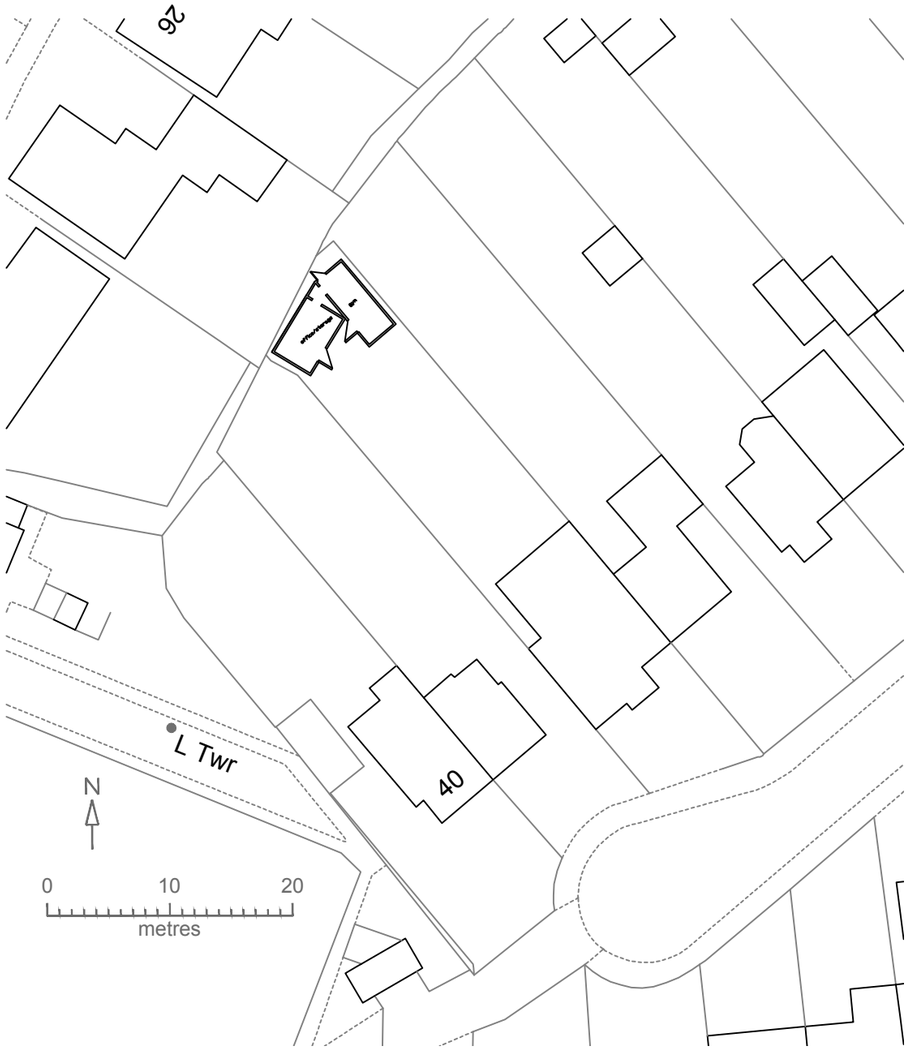

proposed garden room - 36 gorings mead, horsham - site and location plan - drawing no. 117/2025/1 - scale: 1:500 & 1:1250 @a3