
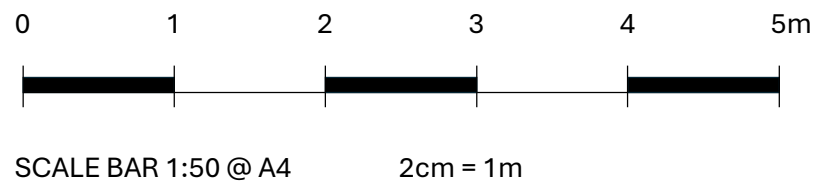


FP-01 – PROPOSED FLOOR PLAN

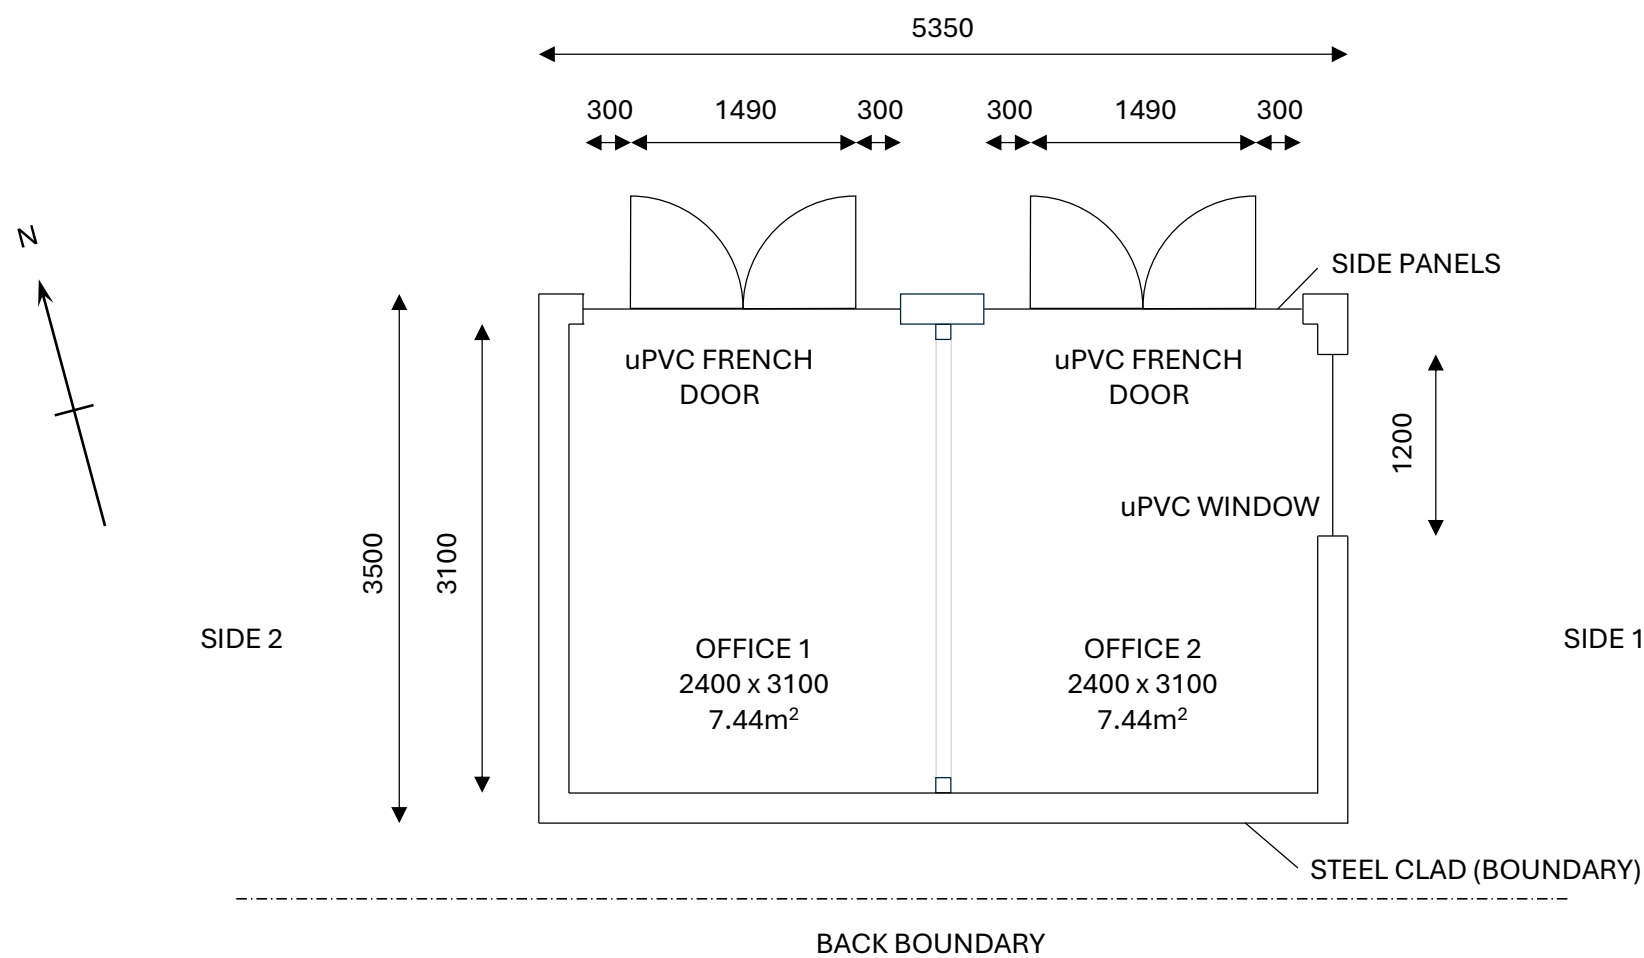

REF: FP-01	DATE: 08/06/2026
PROJECT: ERECTION OF SINGLE-STORY OUTBUILDING	
ADDRESS: 36, LABURNUM WAY,	
BILLINGSHURST, RH14 9XU	