


VISIBILITY SPLAY AND ACCESS DIMENSIONS (1:500)

CAR ENTERING AND EXITING THE SITE (1:250)

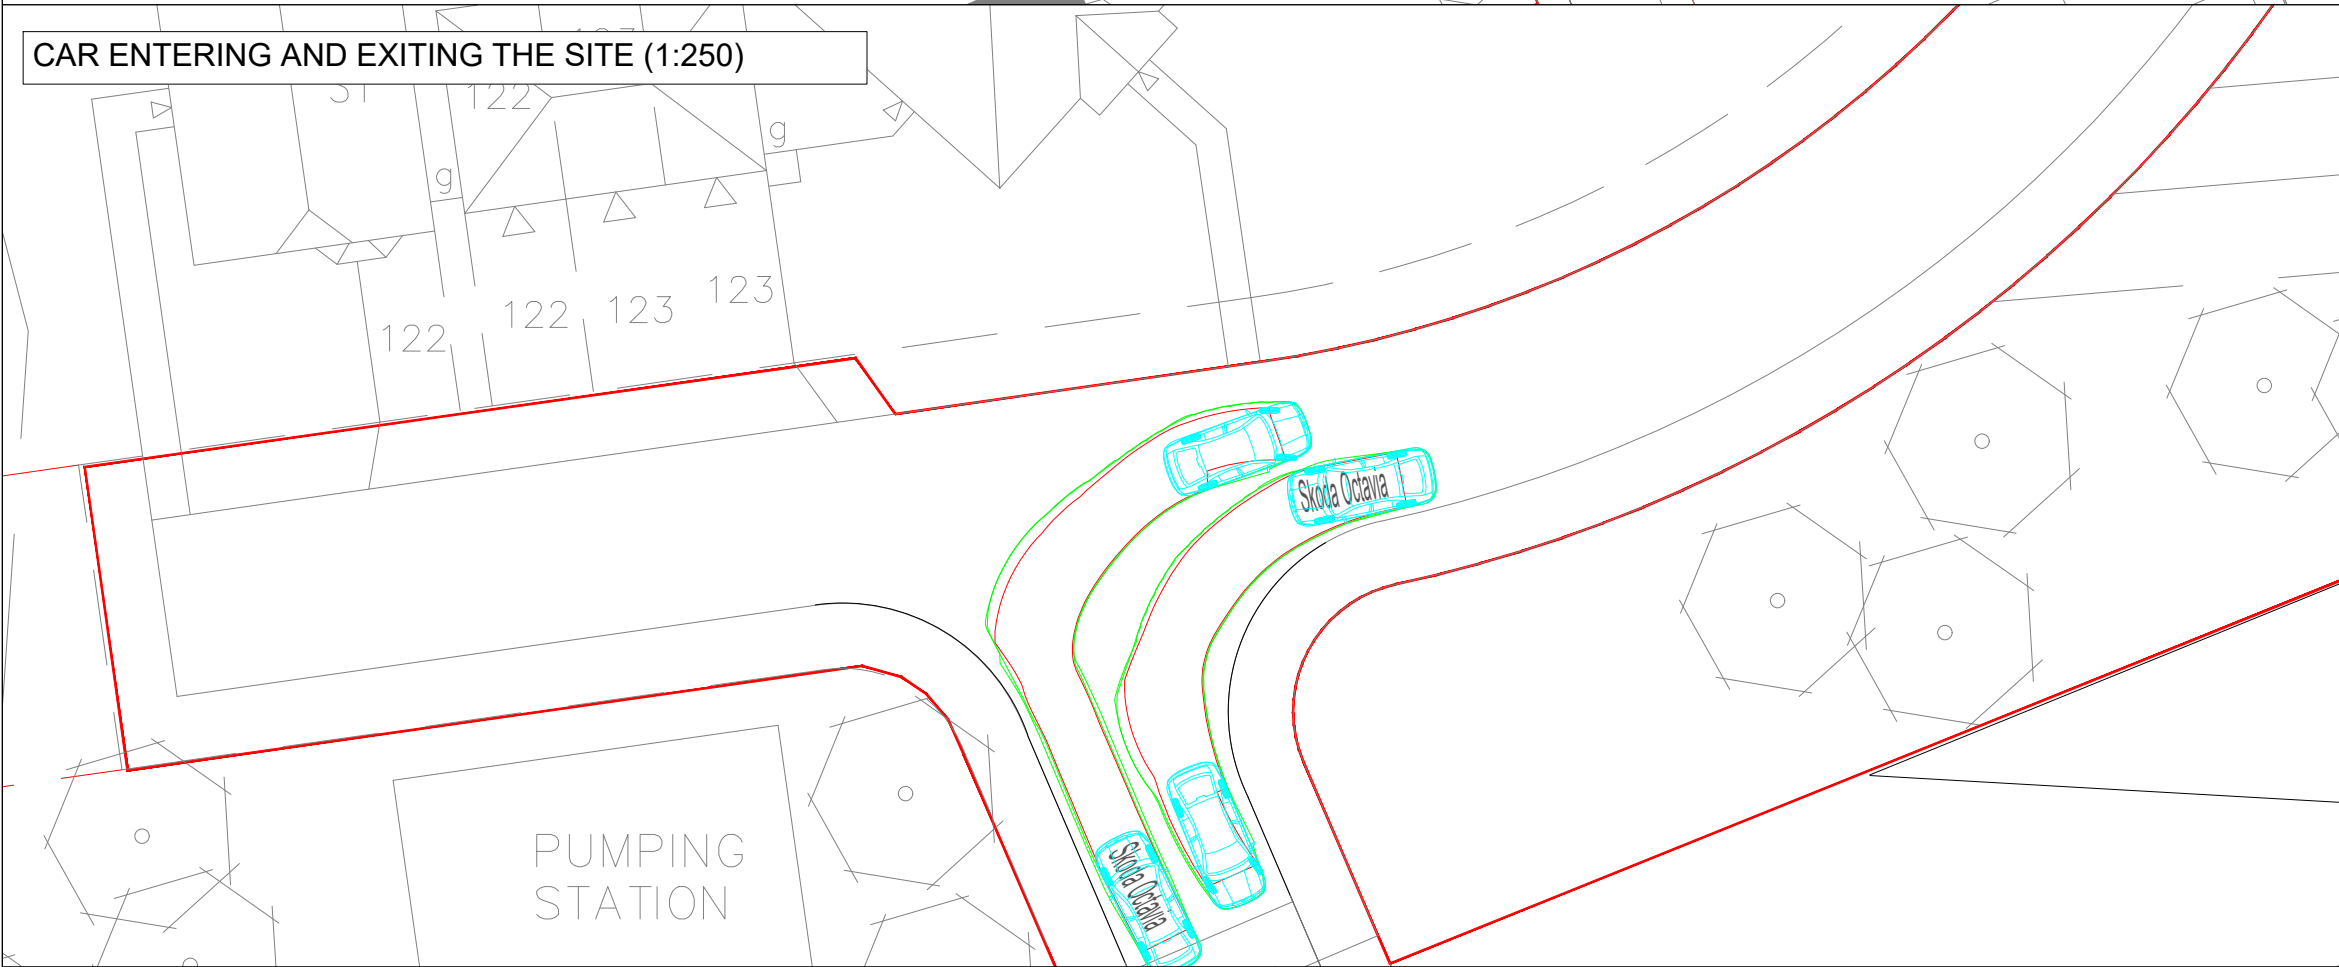


The drawings, information and data recorded in this document ("the information") is the property of Paul Basham Associates. This document and the information are solely for the use of the authorised recipient and this document may not be used, copied or reproduced in whole or part for any purposes other than which it was supplied by Paul Basham Associates. Paul Basham Associates makes no representation, undertakes no duty and accepts no responsibilities to any third party who may use or rely upon this document or the information.

GENERAL NOTES

1. THIS DRAWING IS INTENDED TO BE READ IN CONJUNCTION WITH ALL RELEVANT ARCHITECTS, ENGINEERS, SERVICES AND SPECIALIST DRAWINGS, DETAILS AND SPECIFICATIONS.
2. ANY VARIATIONS OR DISCREPANCIES BETWEEN THESE DRAWINGS IN TERMS OF DIMENSIONS OR DETAILS SHOULD BE DRAWN TO THE ATTENTION OF THE ARCHITECT AND/OR THE ENGINEER FOR CLARIFICATION.
3. ALL FIGURED DIMENSIONS TO BE TAKEN IN PREFERENCE TO SCALED DIMENSIONS. DO NOT SCALE THIS DRAWING.
4. PAUL BASHAM ASSOCIATES ACCEPTS NO RESPONSIBILITY FOR THE ACCURACY OF BACKGROUND INFORMATION PRODUCED BY THIRD PARTIES – THIS MUST BE TREATED AS INDICATIVE ONLY.
5. THIS DRAWING SHOULD ONLY BE USED FOR CONSTRUCTION IF THE PROJECT PHASE IN THE TITLE FRAME BELOW IS SHOWN AS "CONSTRUCTION". PAUL BASHAM ASSOCIATES TAKE NO RESPONSIBILITY FOR CONSTRUCTION WORKS UNDERTAKEN TO DRAWINGS WHICH ARE NOT MARKED UNDER THIS PHASE.
6. VISIBILITY SPLAY DRAWN IN LINE WITH MANUAL FOR STREETS GUIDANCE FOR A 30MPH SPEED LIMIT (2.4M X 43M).

KEY
— VISIBILITY SPLAY
— SITE BOUNDARY
VEHICLE PROFILE

Skoda Octavia
Overall Length 4.572m
Overall Width 1.769m
Overall Body Height 1.488m
Min Body Ground Clearance 0.249m
Max Track Width 1.713m
Lock to lock time 4.00s
Kerb to Kerb Turning Radius 5.100m

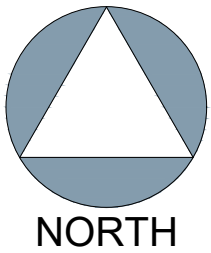

PRELIMINARY
DRAWING/DESIGN IS STILL 'IN DEVELOPMENT'
YOU ARE ADVISED TO MAKE DUE ALLOWANCE

Project Name CAMPSFIELD, SOUTHWATER	Title VISIBILITY SPLAY AND CAR TRACKING AT ACCESS	paulbasham associates Paul Basham Associates Ltd The Bothy, Cams Hall Estate, Fareham, PO16 8UT 01329 711 000 info@paulbashamassociates.com www.paulbashamassociates.com	Client millermillerhomes	Date Created 21.11.24 PBA Project Number 091.0018 PBA Drawing No: 091.0018-0002 Drawn By ERG Scale AS INDICATED Revision P03 Approved By CID Suitability Code - AS INDICATED (AT A3)
Project Phase PRELIMINARY				