All dimensions must be checked on site.

Any discrepancies must be immediately reported to the Author.

Copyright of this drawing is retained by the Author and it must not be reproduced without his written permission.

Rev	Date	Detail	Ckd
A	13.03.24	Sign number annotated in drawing.	DCS

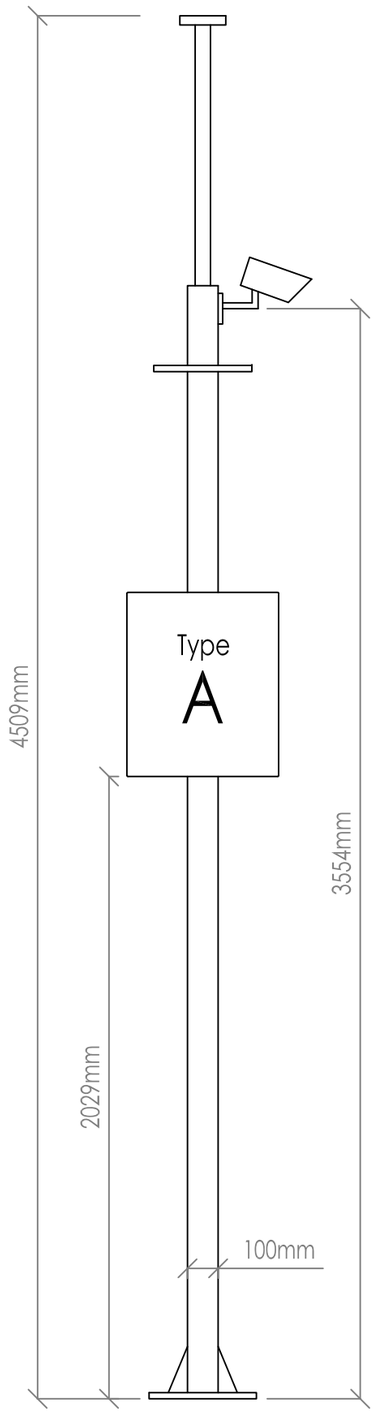

Sign 1

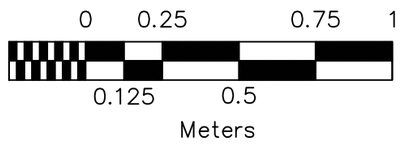

Notes:-
Sign fixed to 100mm x 100mm galvanised steel post with 2No. stainless steel jubilee clips.
Sign not illuminated.
ANPR camera fixed at high level pointed to entrance of car park.
See 100-01 Block Plan for location.

Client
JMW SOLICITORS LLP
Project
Horsham Youth Centre, Hurst Road, Horsham RH12 2DN
Drawing Title
Sign 1

Scale
1:20 @ A3

Date
March 2024

Drawn By
HH

Drg Review
DCS

Drawing No.	Revision
244713/01-01	A

LAWSON QUEAY
CHARTERED SURVEYORS
BUILDING SURVEYORS - CDM CO-ORDINATORS
PROJECT MANAGERS - CONSTRUCTION & COST CONSULTANTS
Head Office:
River House, Bellfarm Lane, Uckfield, East Sussex TN22 1AY
t: 01825 761644
w: lawsonqueay.co.uk e: surveyors@lawsonqueay.co.uk