
Willow cottage

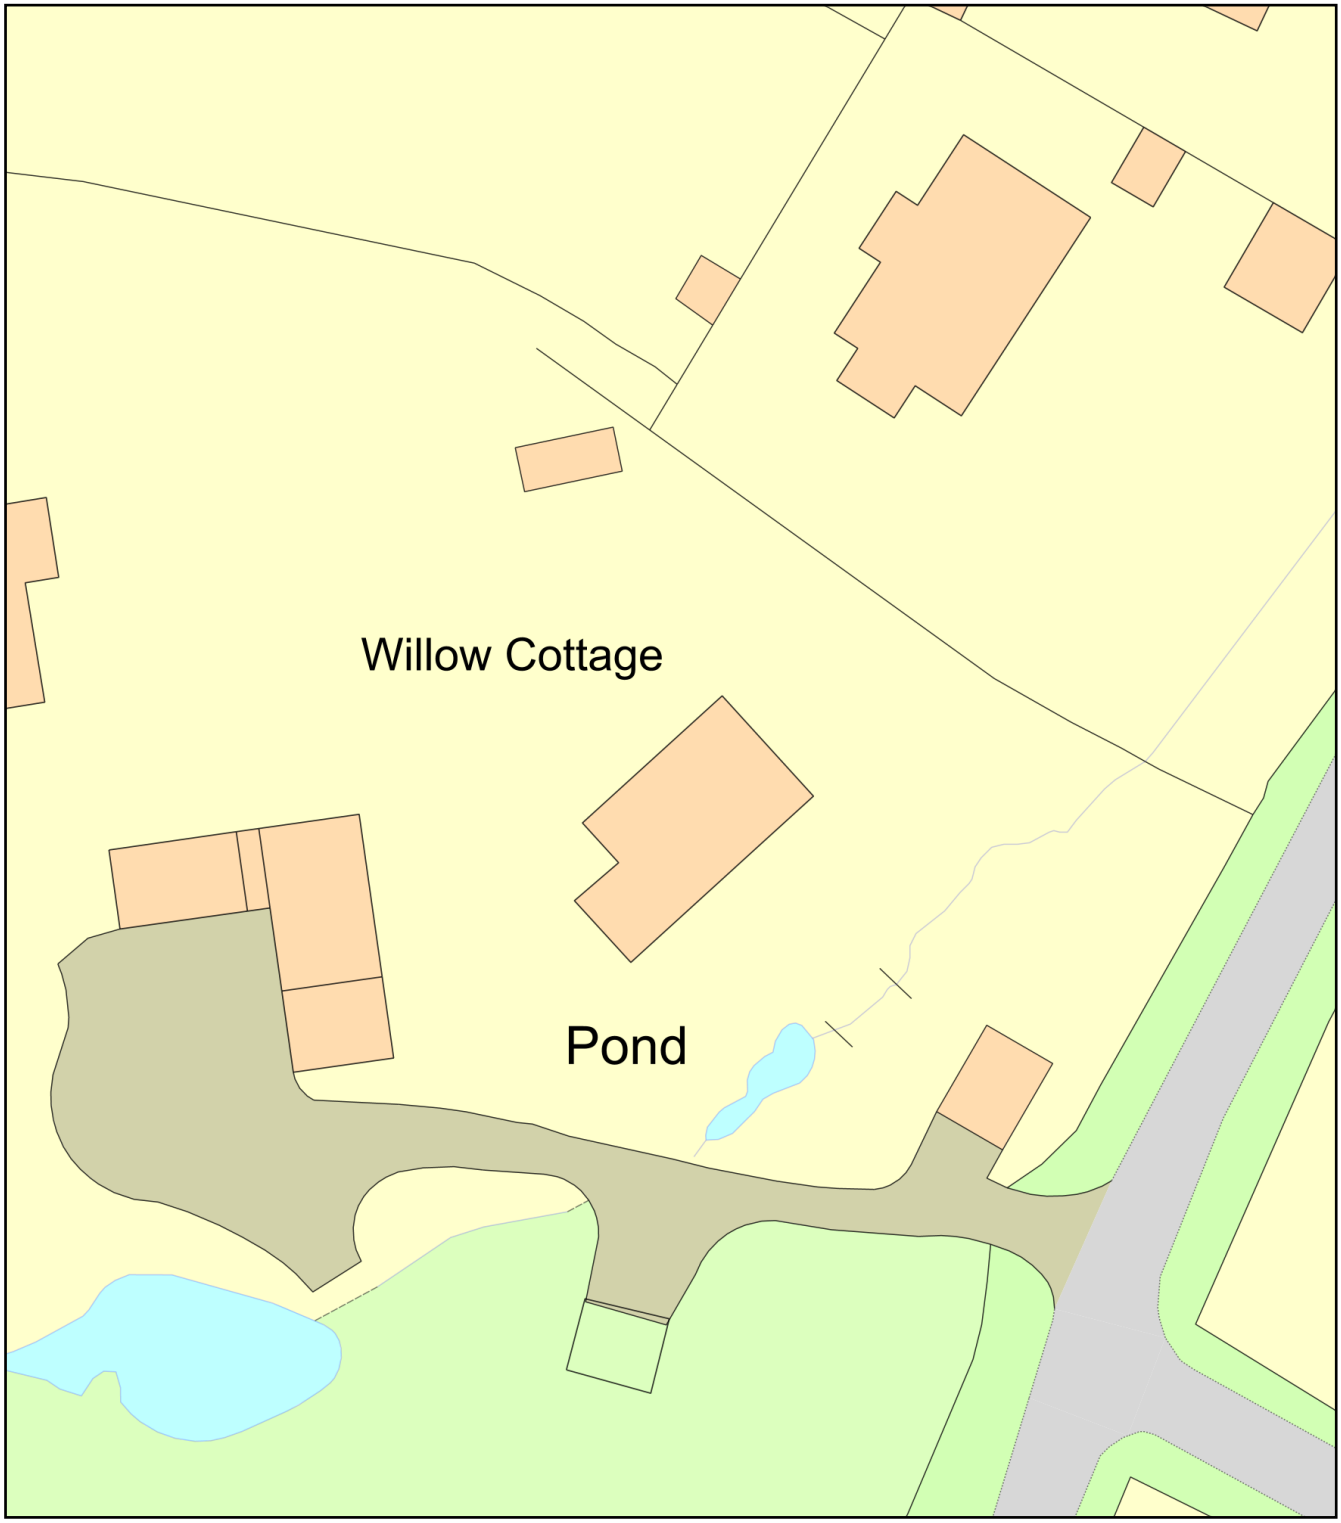

0 20
Metres

N

ReQuestaPlan

Plan Produced for: Ben Dudman

Date Produced: 13 Feb 2025

Plan Reference Number: TQRQM25044094311067

Scale: 1:500 @ A4

© Crown copyright and database rights 2023 OS 100042766