

North Elevation

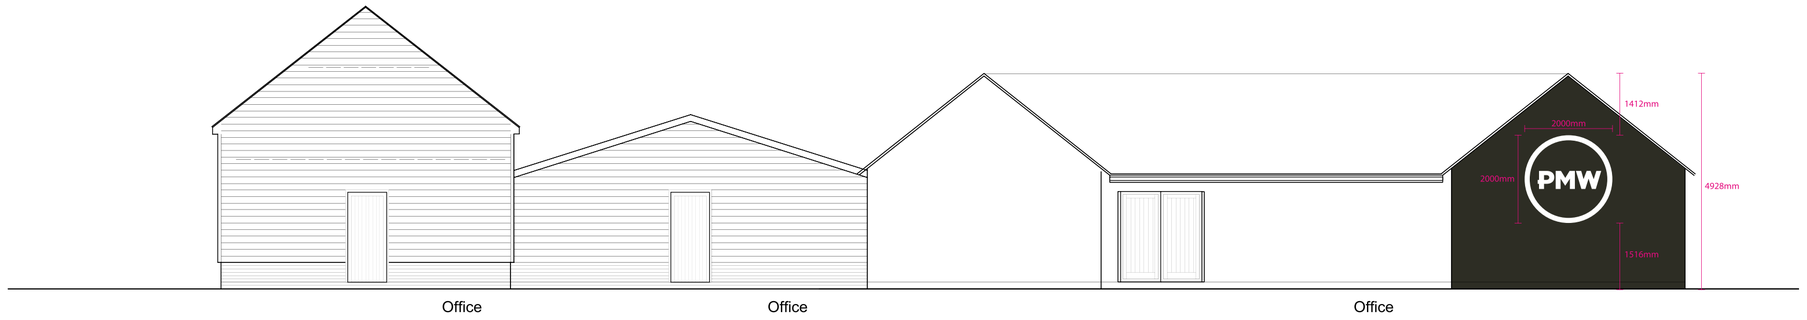

South Elevation

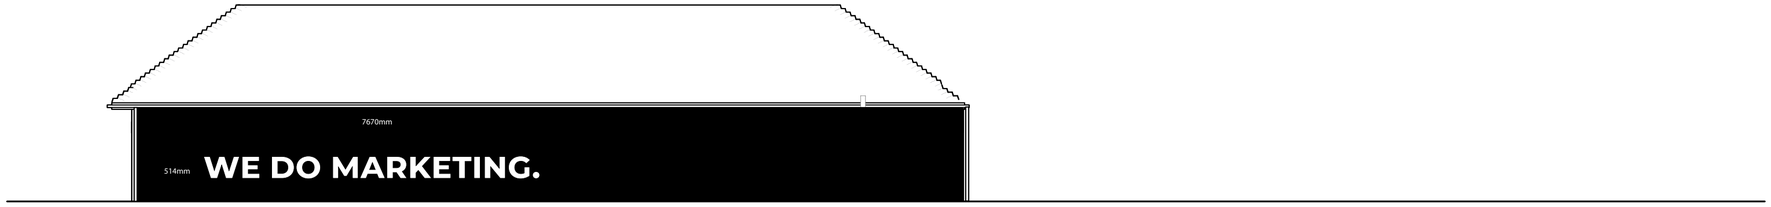

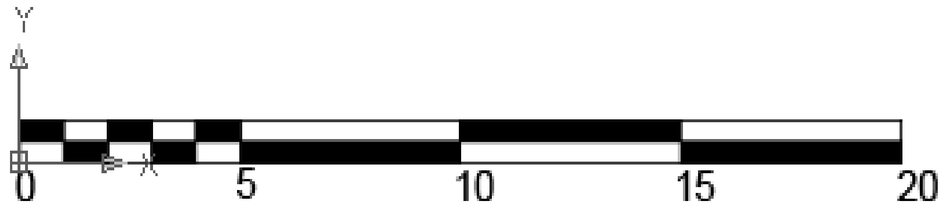

SCALE BAR 1:100

Description:
ITEM A:

Revision Notes:
N/A

Colour Reference/s:
N/A

Project Title:
PMW Offices - Horsham
Elevations

Author:
Andy Elliott

Purpose of Issue:
Planning

Project Number:	Revision:	Scale:
11872	0	1:100

Drawing Number:
11872 - PMW Building Signage

Copyright © 2024