

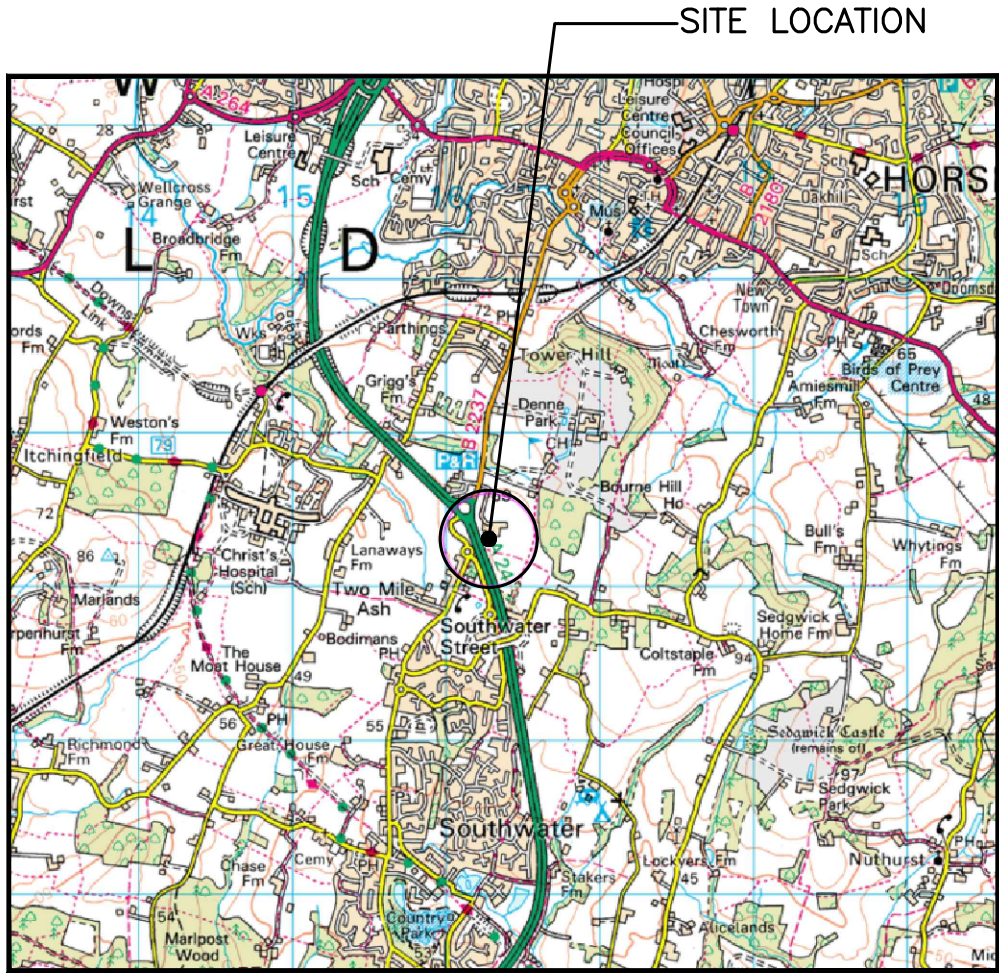


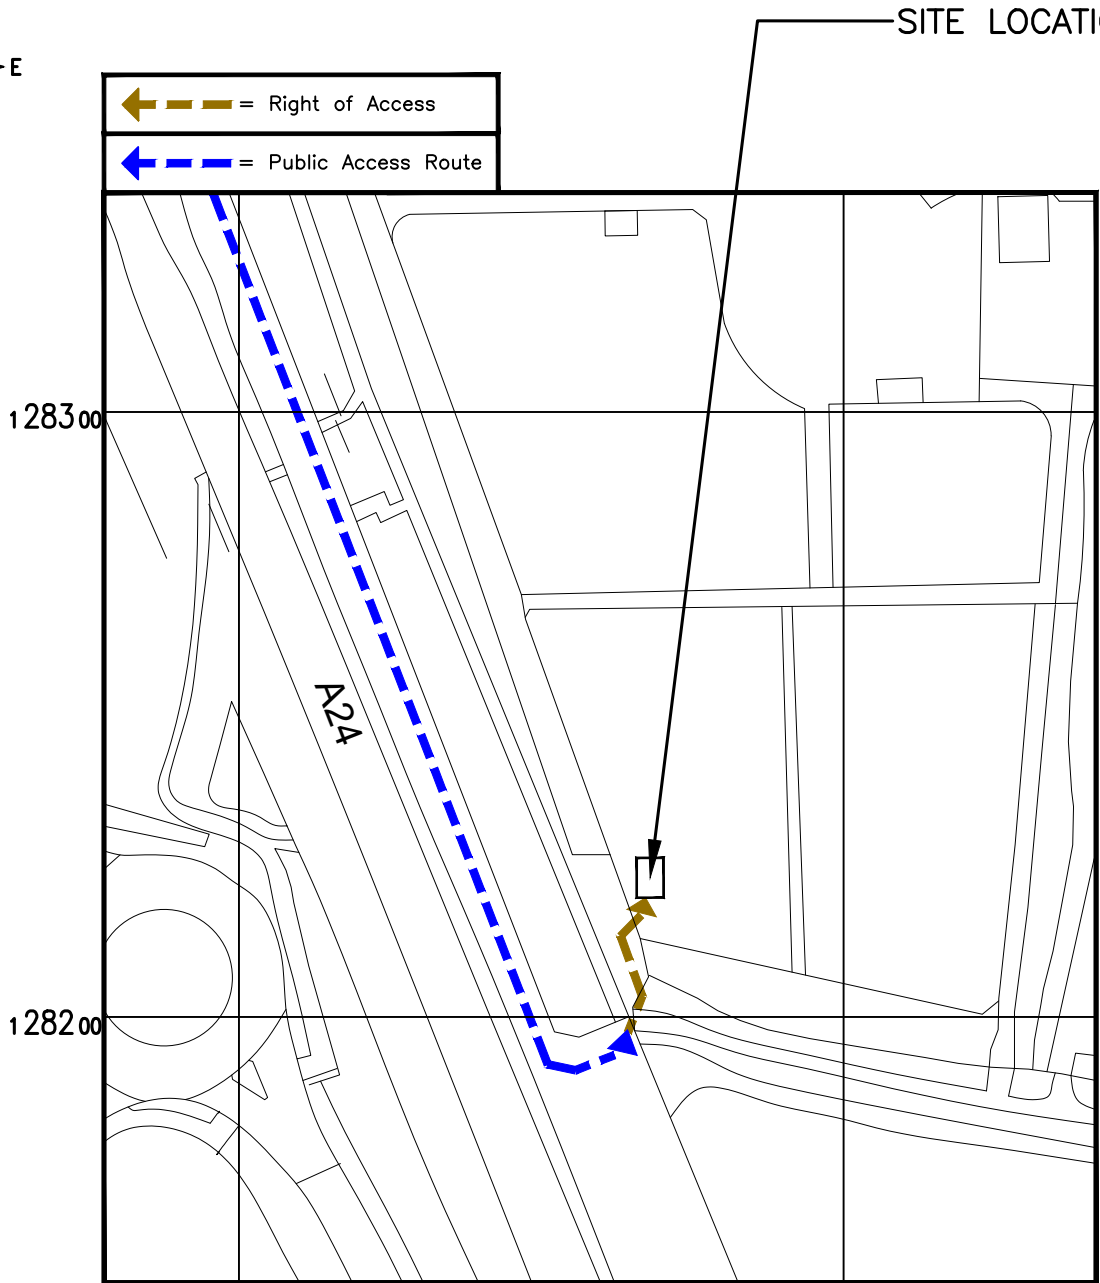

0 500 1000 1500 2000 2500m
1:50000

SITE LOCATION
(Scale 1:50000)

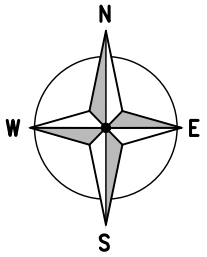

DETAILED SITE LOCATION
(Scale 1:1250)

0 25m 50m 75m
1:1250

Based upon Ordnance Survey map extract
with the permission of the Controller of
His Majesty's Stationery Office.
Crown copyright.
Licence No. AC0000813445

W3W COMPOUND
distracts.cheat.pints

W3W START OF ACCESS TRACK
bonnet.albatross.golf



SITE PHOTOGRAPH

ALL DIMENSIONS ARE IN mm UNLESS NOTED OTHERWISE

N.G.R | E: 516266 | N: 128218

DIRECTIONS TO SITE:

HEAD WEST ON M23, AT JUNCTION 11, TAKE THE A264 EXIT TO HORSHAM/PEASE POTTAGE SERVICES, AT PEASE POTTAGE INTERCHANGE, TAKE THE 3RD EXIT ONTO A264, AT TOLLGATE HILL ROUNDABOUT, TAKE THE 2ND EXIT AND STAY ON A264, AT THE ROUNDABOUT, TAKE THE 1ST EXIT ONTO HORSHAM RD/A264 CONTINUE TO FOLLOW A264, AT KILNWOOD VALE ROUNDABOUT, TAKE THE 2ND EXIT ONTO CRAWLEY RD/A264, AT FAYGATE ROUNDABOUT, TAKE THE 2ND EXIT AND STAY ON CRAWLEY RD/A264, AT MOORHEAD ROUNDABOUT, TAKE THE 2ND EXIT ONTO A264, AT RUSPER RD ROUNDABOUT, TAKE THE 2ND EXIT AND STAY ON A264, AT GREAT DAUX ROUNDABOUT, TAKE THE 1ST EXIT ONTO A24, AT ROBIN HOOD ROUNDABOUT, TAKE THE 2ND EXIT AND STAY ON A24, AT HOP OAST ROUNDABOUT, TAKE THE 2ND EXIT AND STAY ON A24 DESTINATION WILL BE ON THE LEFT

1A CONSTRUCTION ISSUE MH RN 22.01.26

REV MODIFICATION BY CH DATE



Cell Name Opt.

HARWOOD ARABIAN STUD -

Cell ID No

CSID - VF - TEF

12371927 5925VF -

Project No. - N/A - N/A

12273892 SWS_CST021 -

Site Address / Contact Details

HARWOOD ARABIAN STUD
WORTHING ROAD
HORSHAM
WEST SUSSEX
RH13 0AR

Drawing Title:

SITE LOCATION MAPS

Purpose of issue:

CONSTRUCTION

Drawing Number:

100

Surveyed By: SL Original Sheet Size: A3 Pack Issue:

Drawn: MH Date: 22/01/26 Checked: RN Date: 22/01/26 1A