


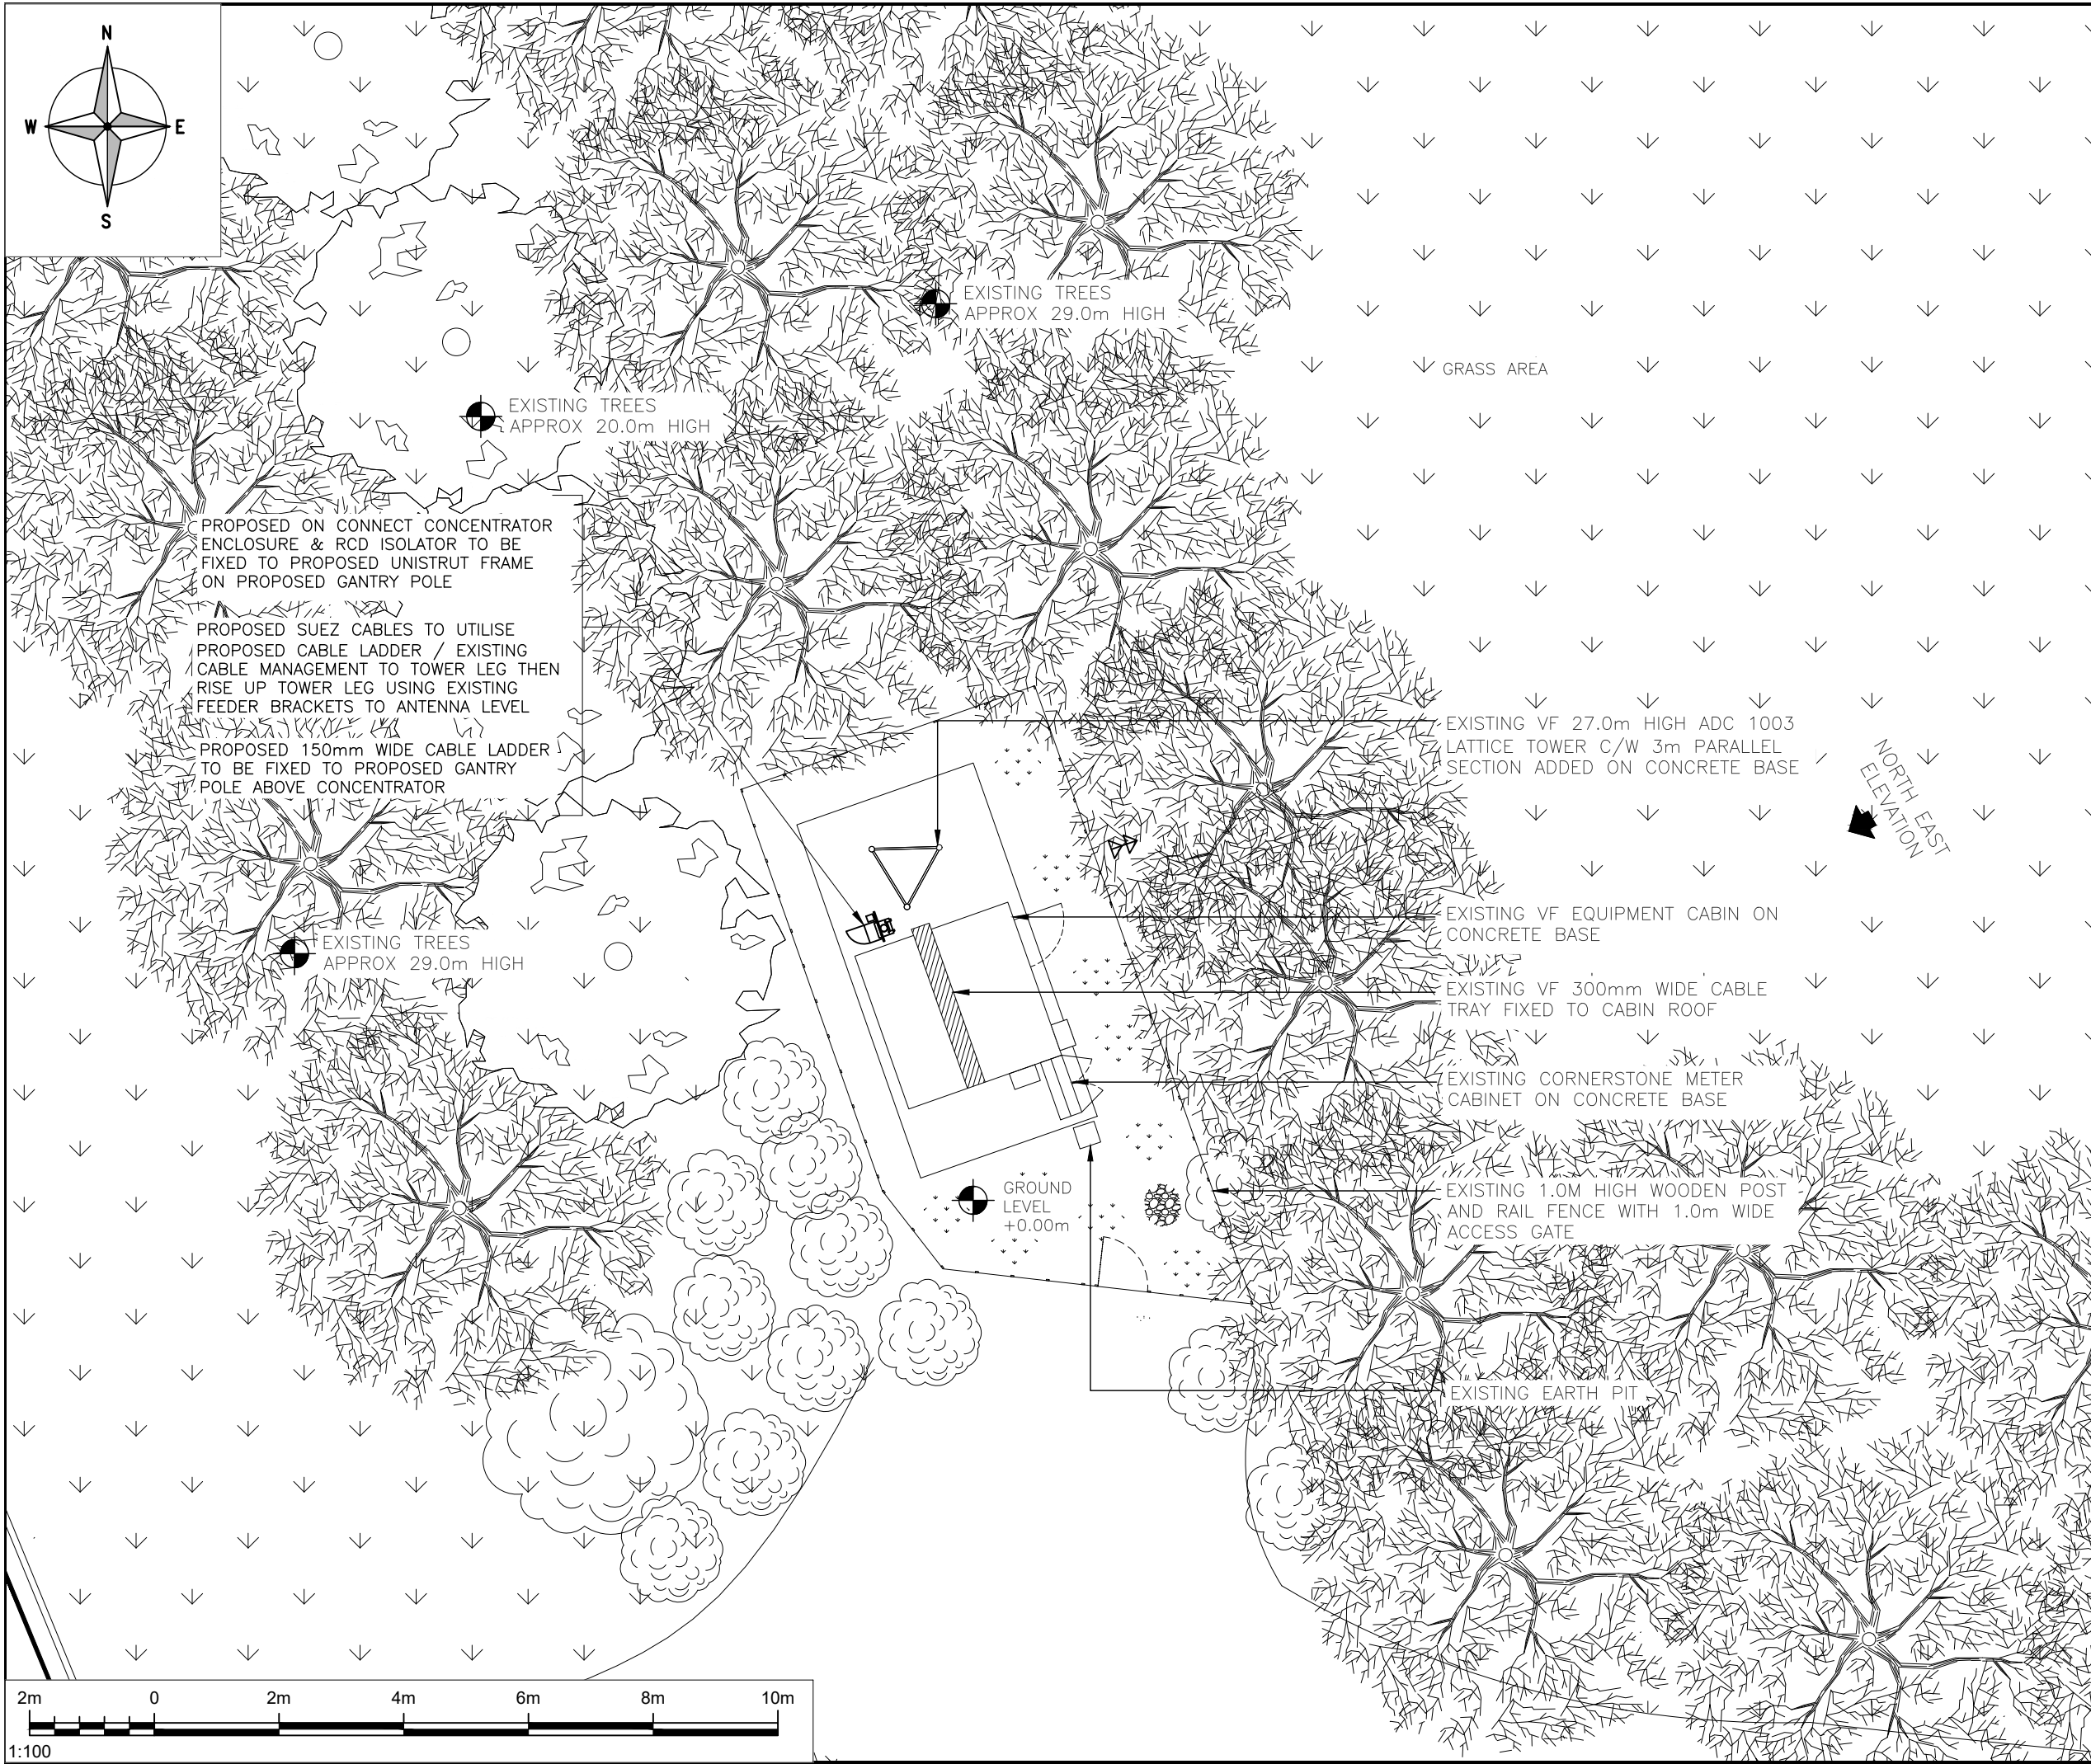

ALL DIMENSIONS ARE IN mm UNLESS NOTED OTHERWISE					
N.G.R		E: 516266		N: 128218	
NOTES:					
SITE HAS DEBRIS WHICH NEEDS TO BE CLEARED BEFORE ANY WORKS CAN COMMENCE					
</					