


ALL DIMENSIONS ARE IN mm UNLESS NOTED OTHERWISE

N.G.R | E: 516266 | N: 128218

NOTES:

1A	CONSTRUCTION ISSUE	MH	RN	22.01.26
REV	MODIFICATION	BY	CH	DATE

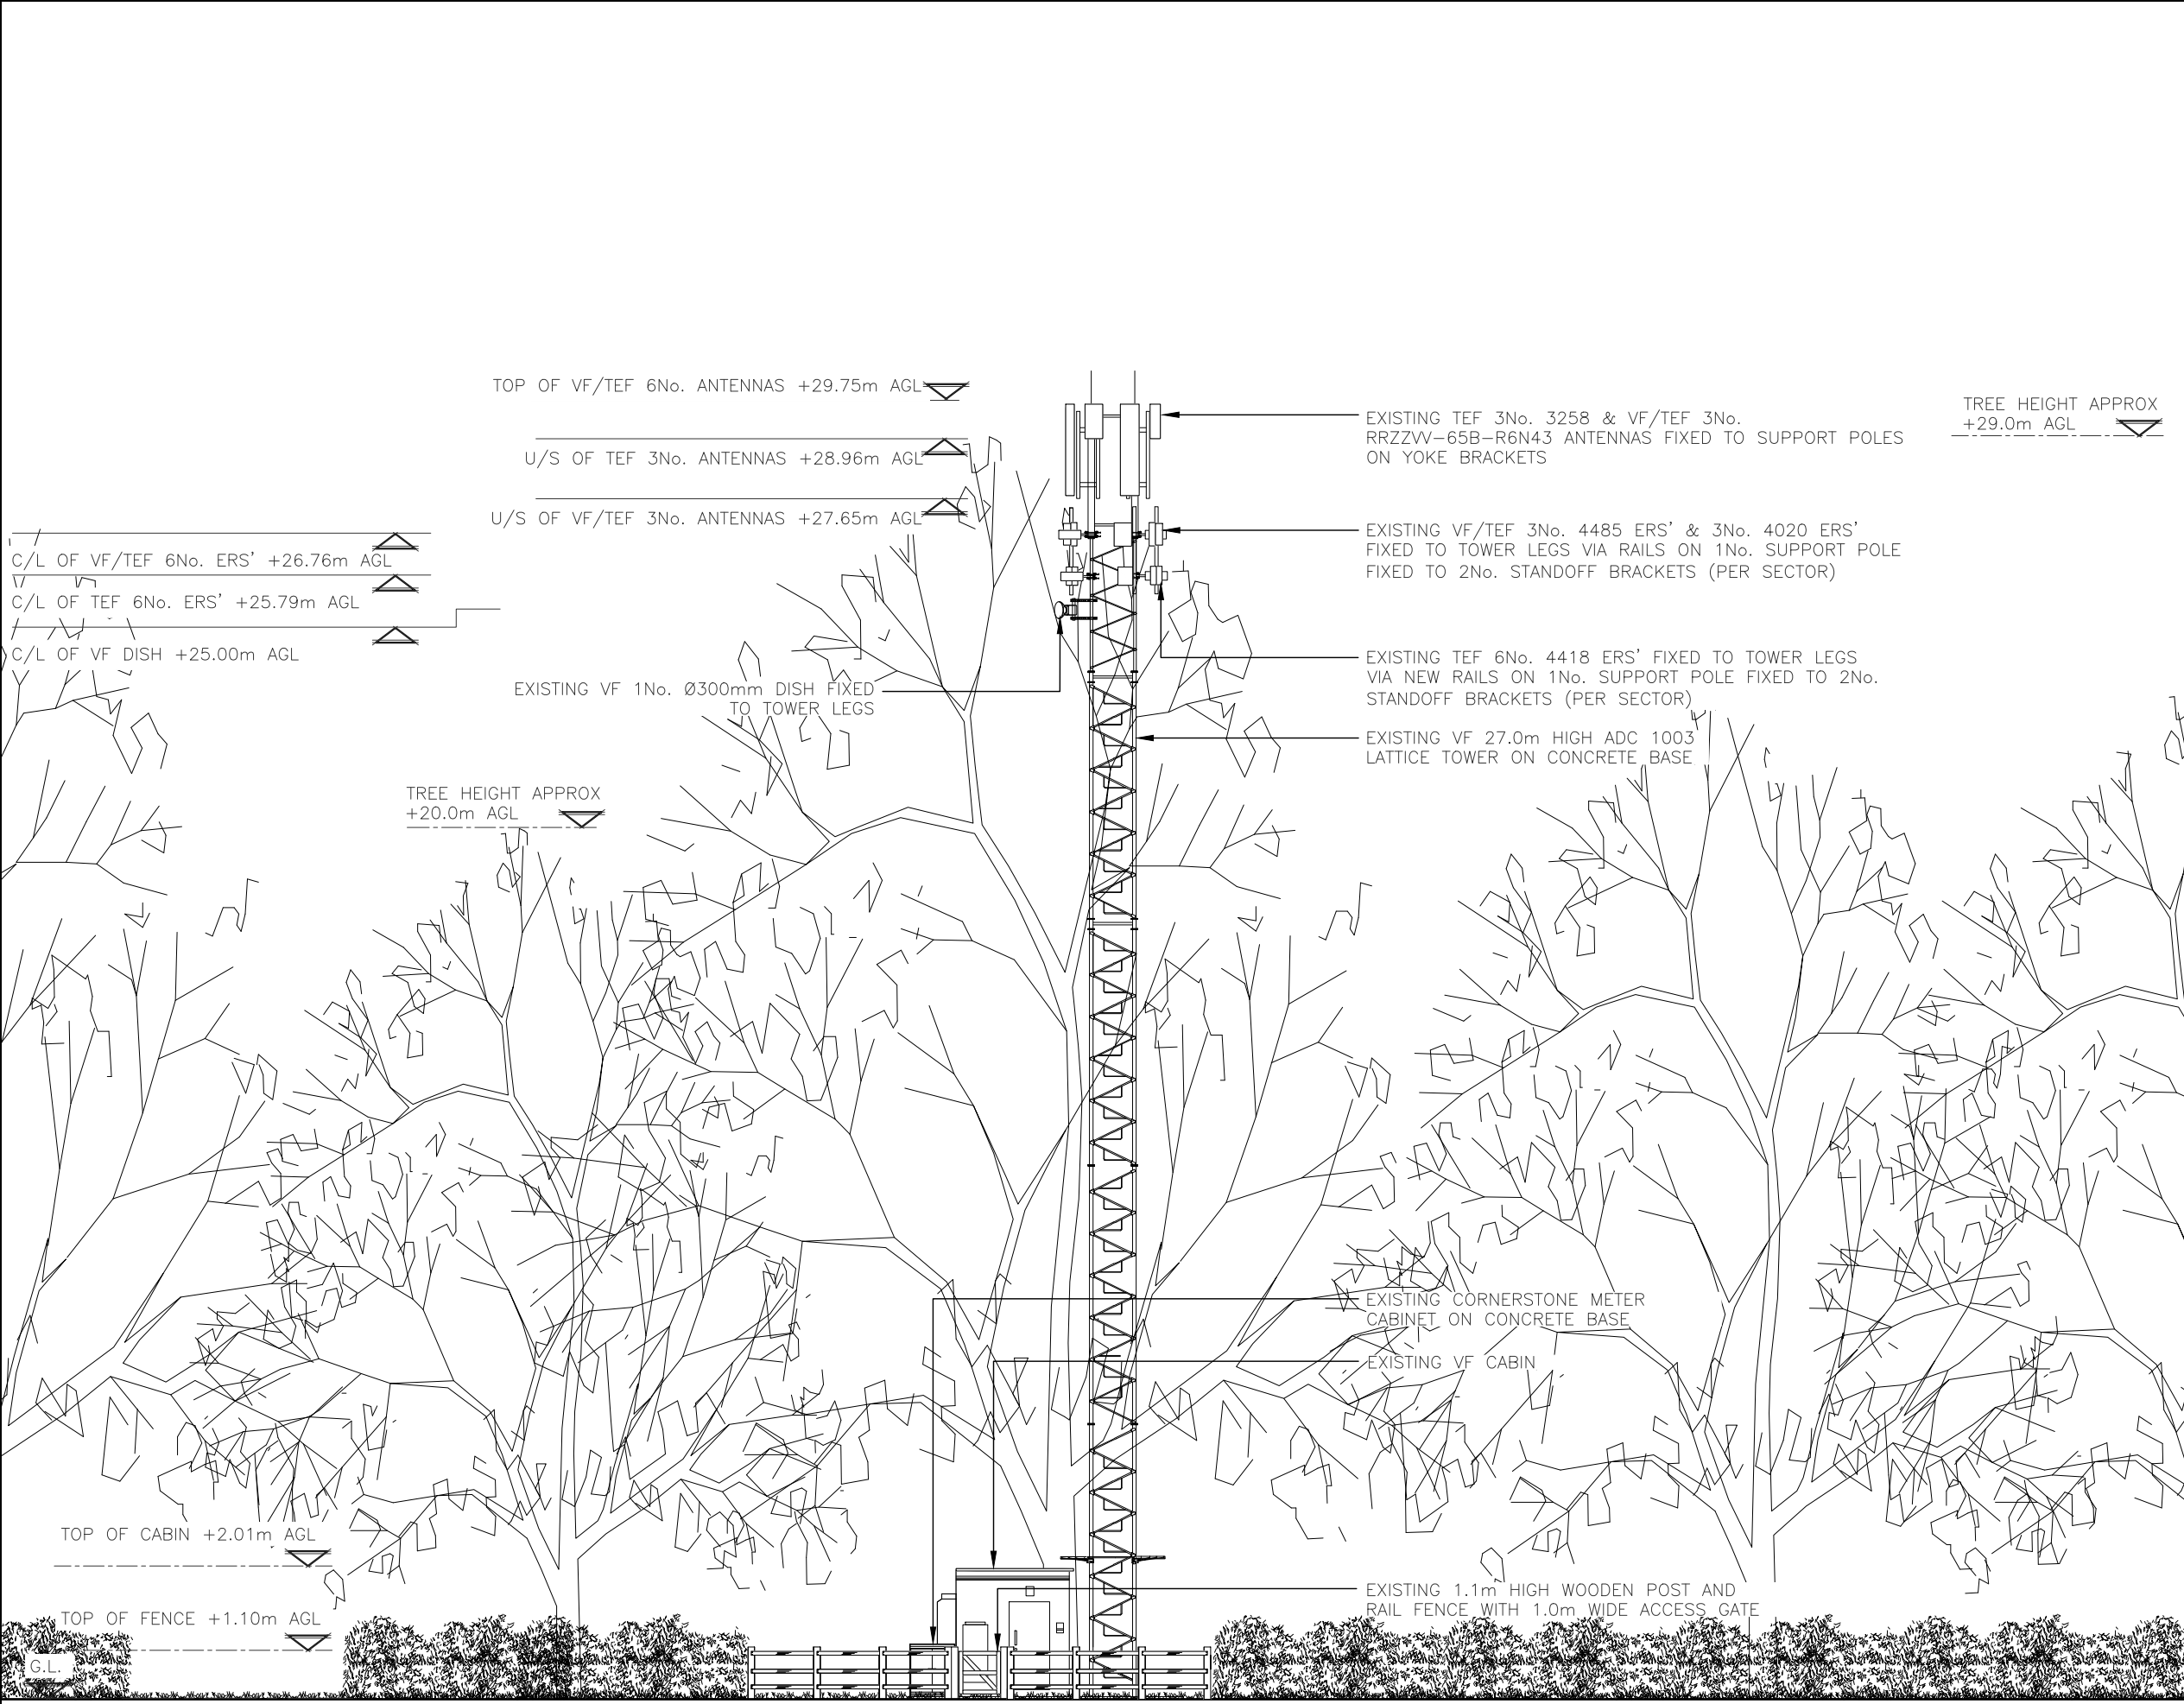

Part of M Group



Cell Name	Opt.
HARWOOD ARABIAN STUD	-

Cell ID No				
CSID	—	VF	—	TEF
12371927		5925VF		—
Project No.	—	N/A	—	N/A
12273892		SWS_CST021		—

Site Address / Contact Details
HARWOOD ARABIAN STUD WORTHING ROAD HORSHAM WEST SUSSEX RH13 0AR

Drawing Title:	EXISTING SITE ELEVATION
----------------	-------------------------

Purpose of issue:	CONSTRUCTION	Dwg Rev:
Drawing Number:	300	1A

Surveyed By:	SL	Original Sheet Size:	A3	Pack Issue:
Drawn:	MH	Date:	22/01/26	1A
Checked:	RN	Date:	22/01/26	