


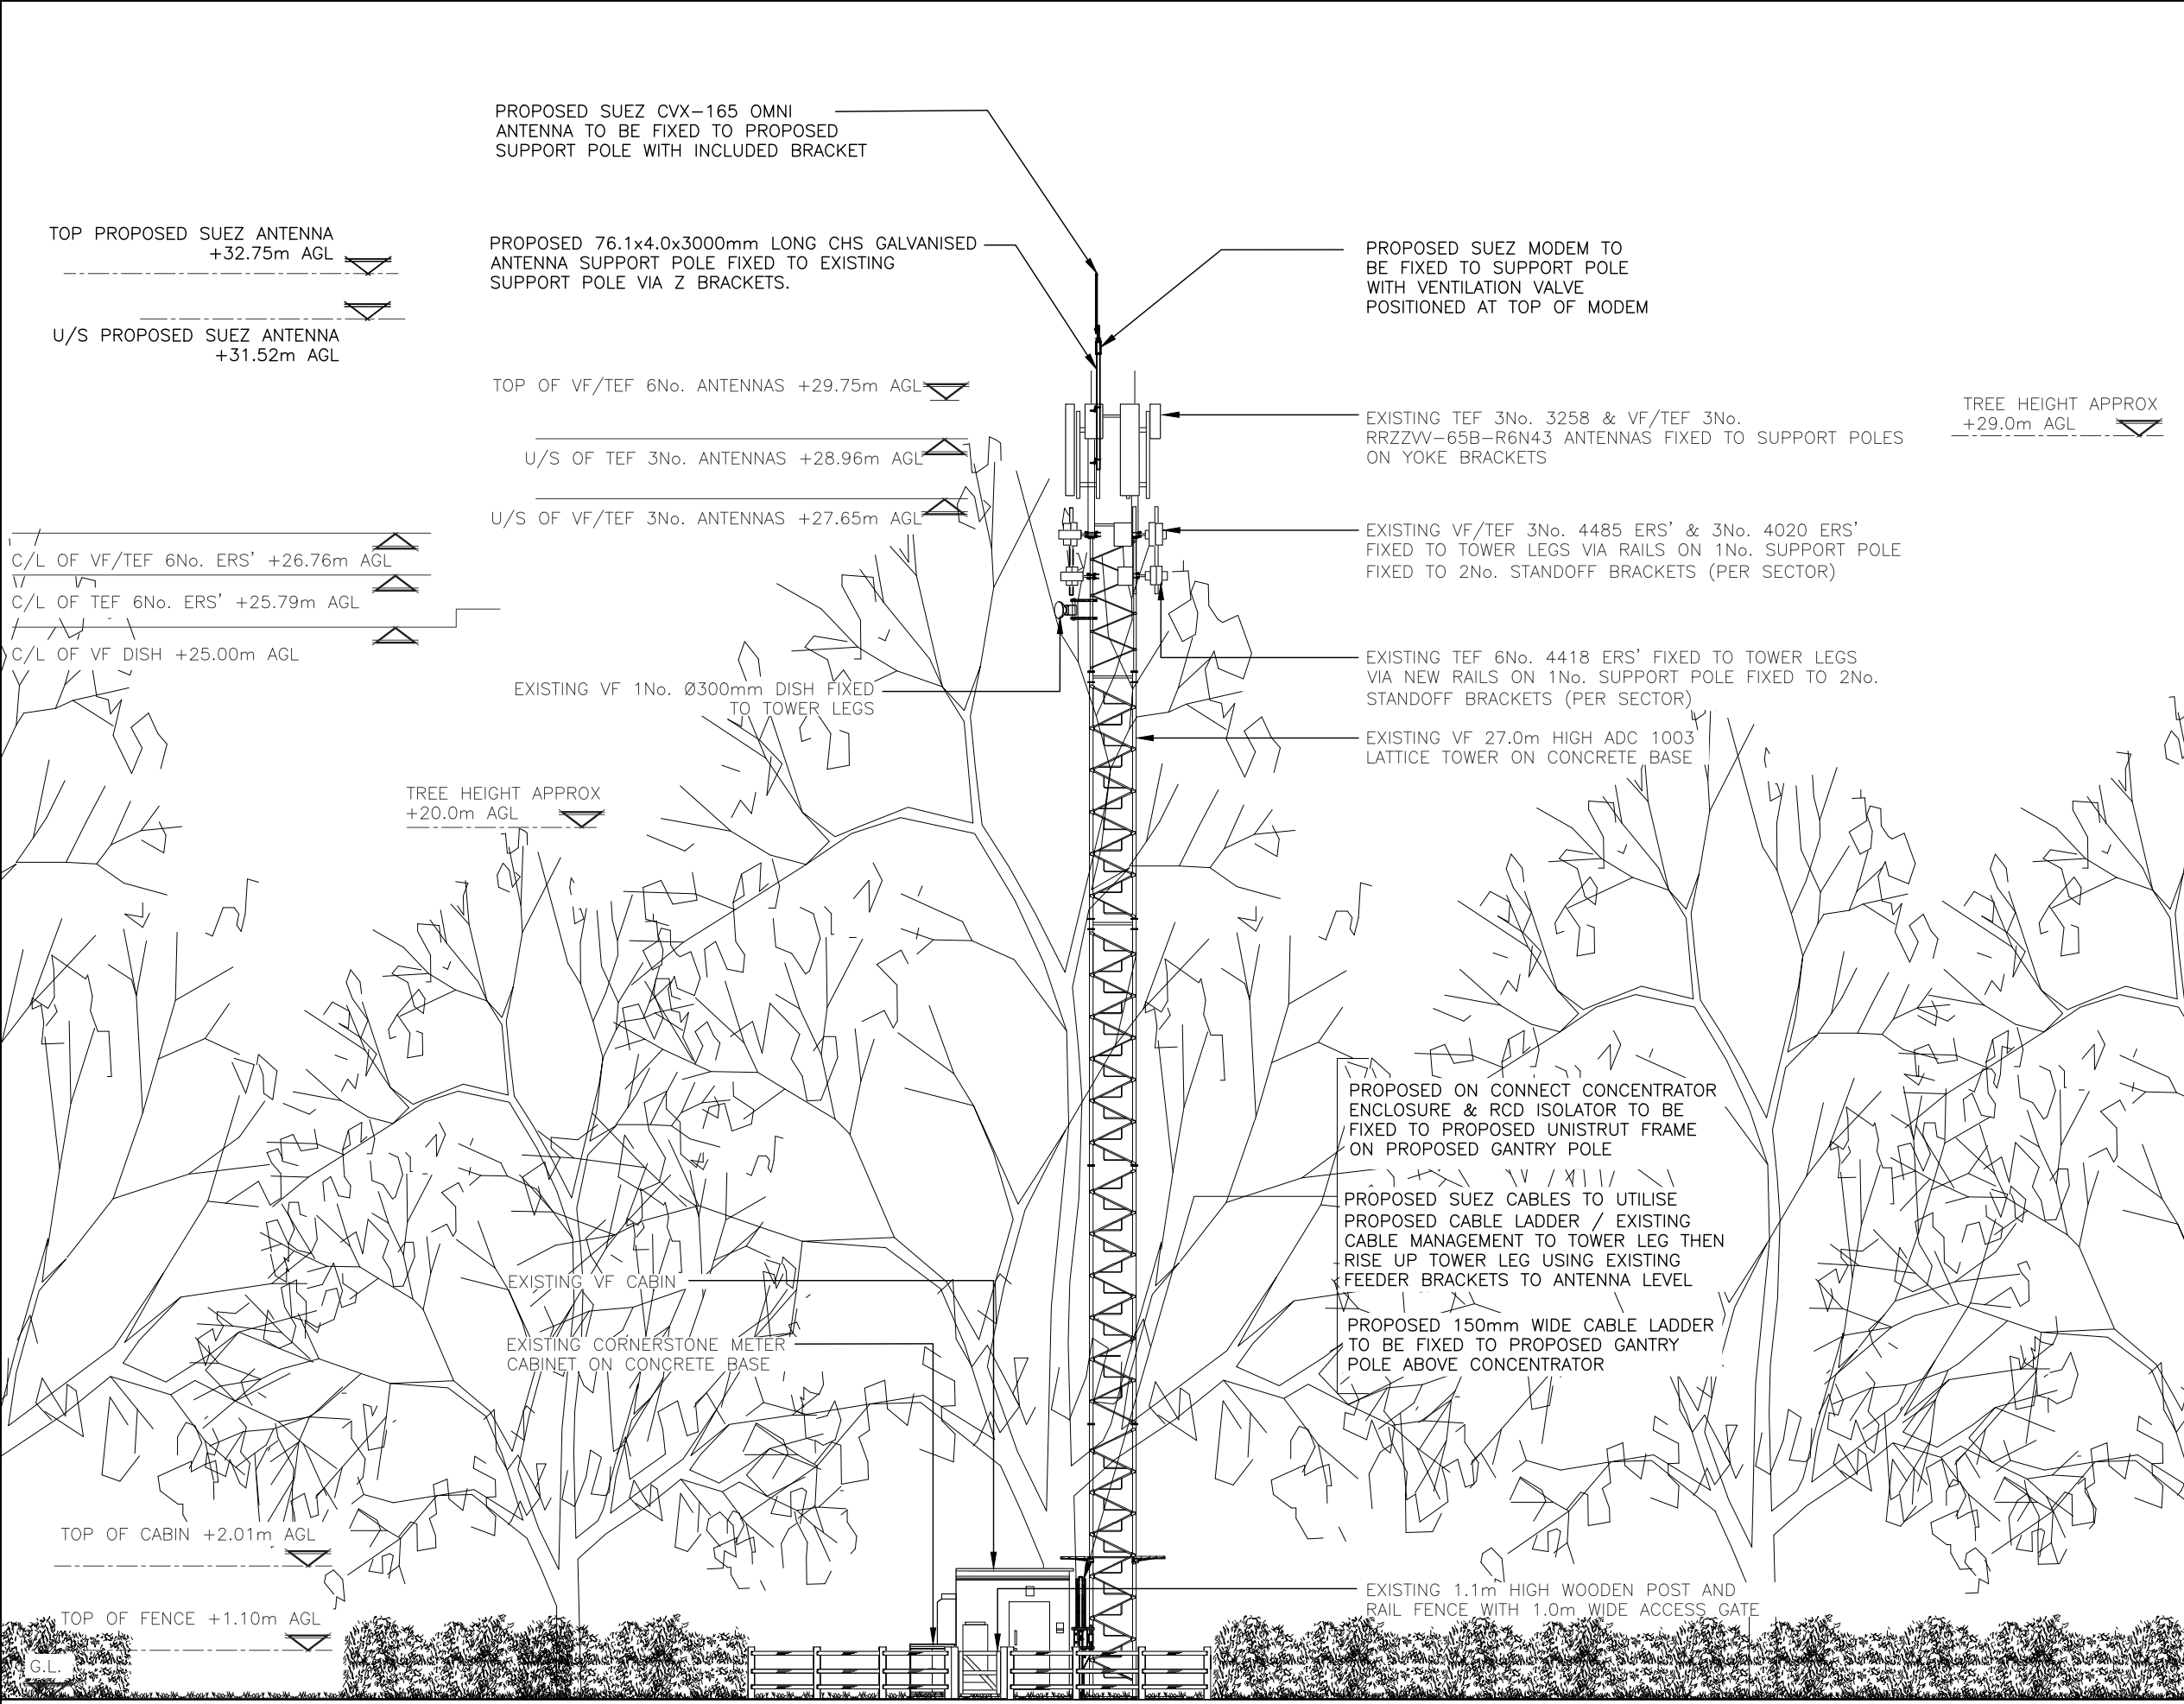

ALL DIMENSIONS ARE IN mm UNLESS NOTED OTHERWISE

N.G.R | E: 516266 | N: 128218

NOTES:

SITE HAS DEBRIS WHICH NEEDS TO BE CLEARED BEFORE ANY WORKS CAN COMMENCE

1A	CONSTRUCTION ISSUE	MH	RN	22.01.26
REV	MODIFICATION	BY	CH	DATE



Part of M Group



Cell Name	Opt.
HARWOOD ARABIAN STUD	-

Cell ID No				
CSID	—	VF	—	TEF
12371927	5925VF		—	
Project No.	—	N/A	—	N/A
12273892	SWS_CST021		—	

Site Address / Contact Details
HARWOOD ARABIAN STUD WORTHING ROAD HORSHAM WEST SUSSEX RH13 0AR

Drawing Title:	PROPOSED SITE ELEVATION
----------------	-------------------------

Purpose of issue:	CONSTRUCTION	Dwg Rev:
Drawing Number:	301	1A

Drawing Number:				301	1A
Surveyed By:		SL	Original Sheet Size:		Pack Issue:
			A3		
Drawn:	Date:	Checked:	Date:	1A	
MH	22/01/26	RN	22/01/26		

