
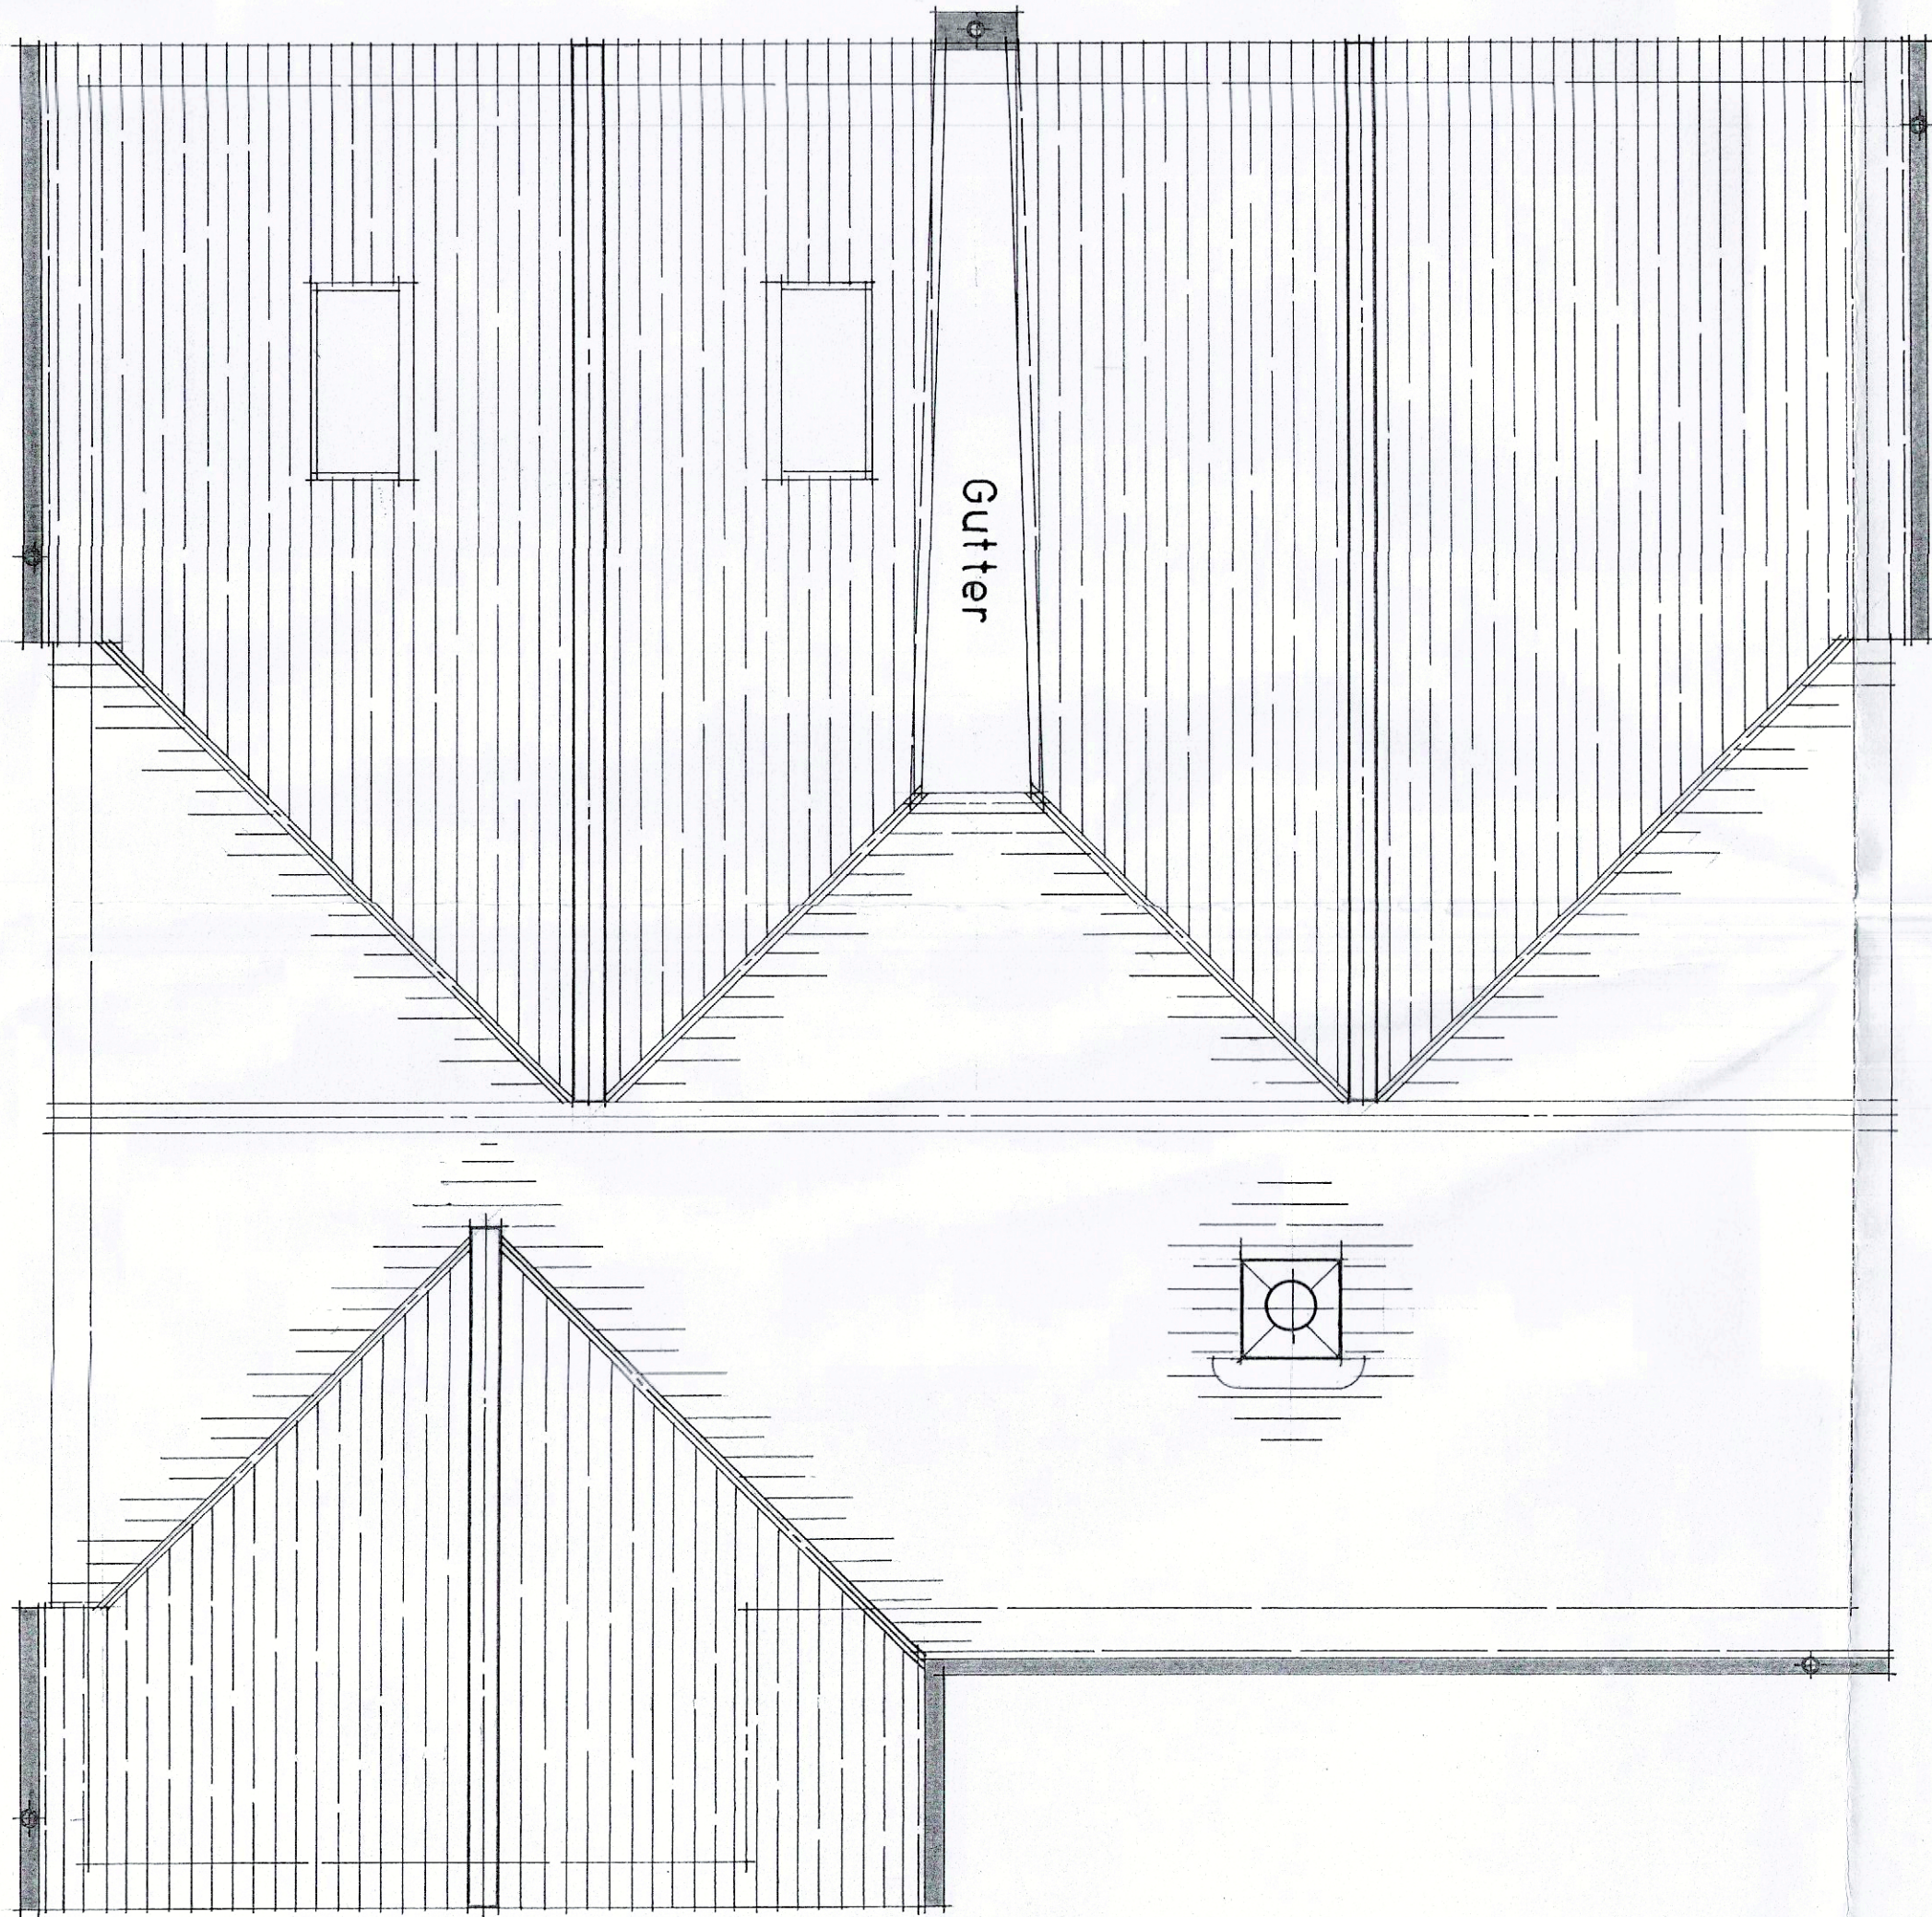
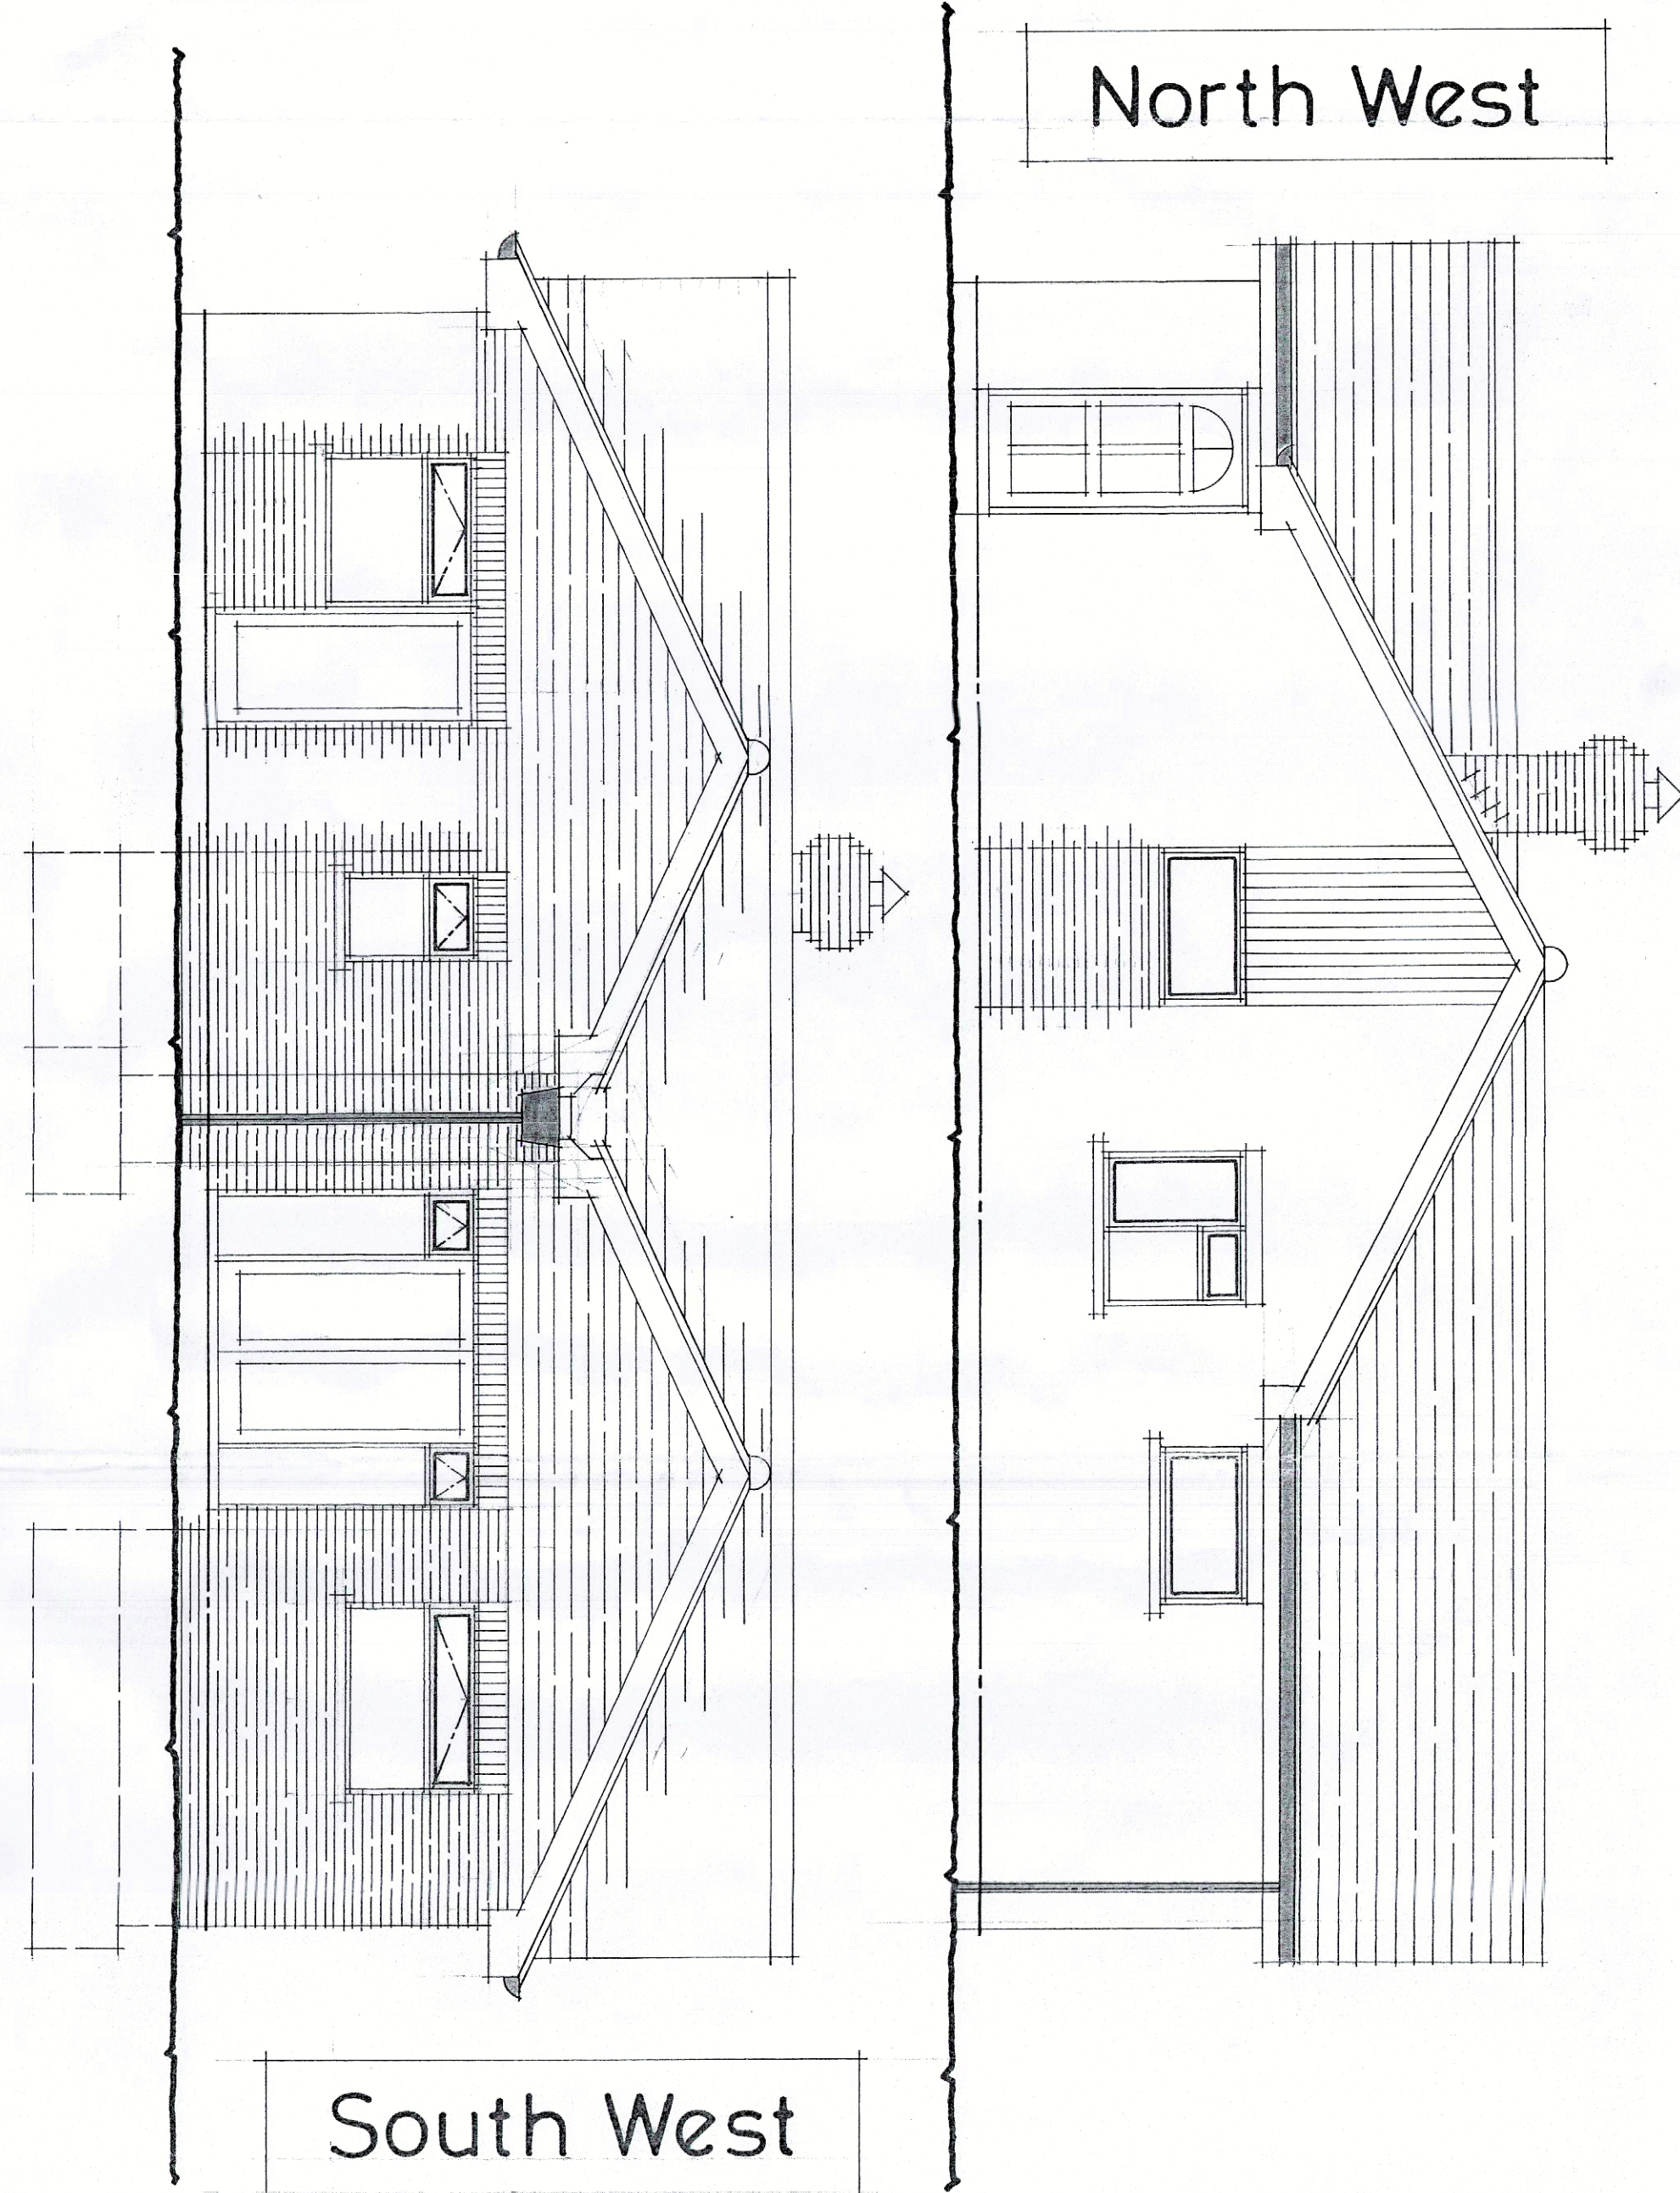
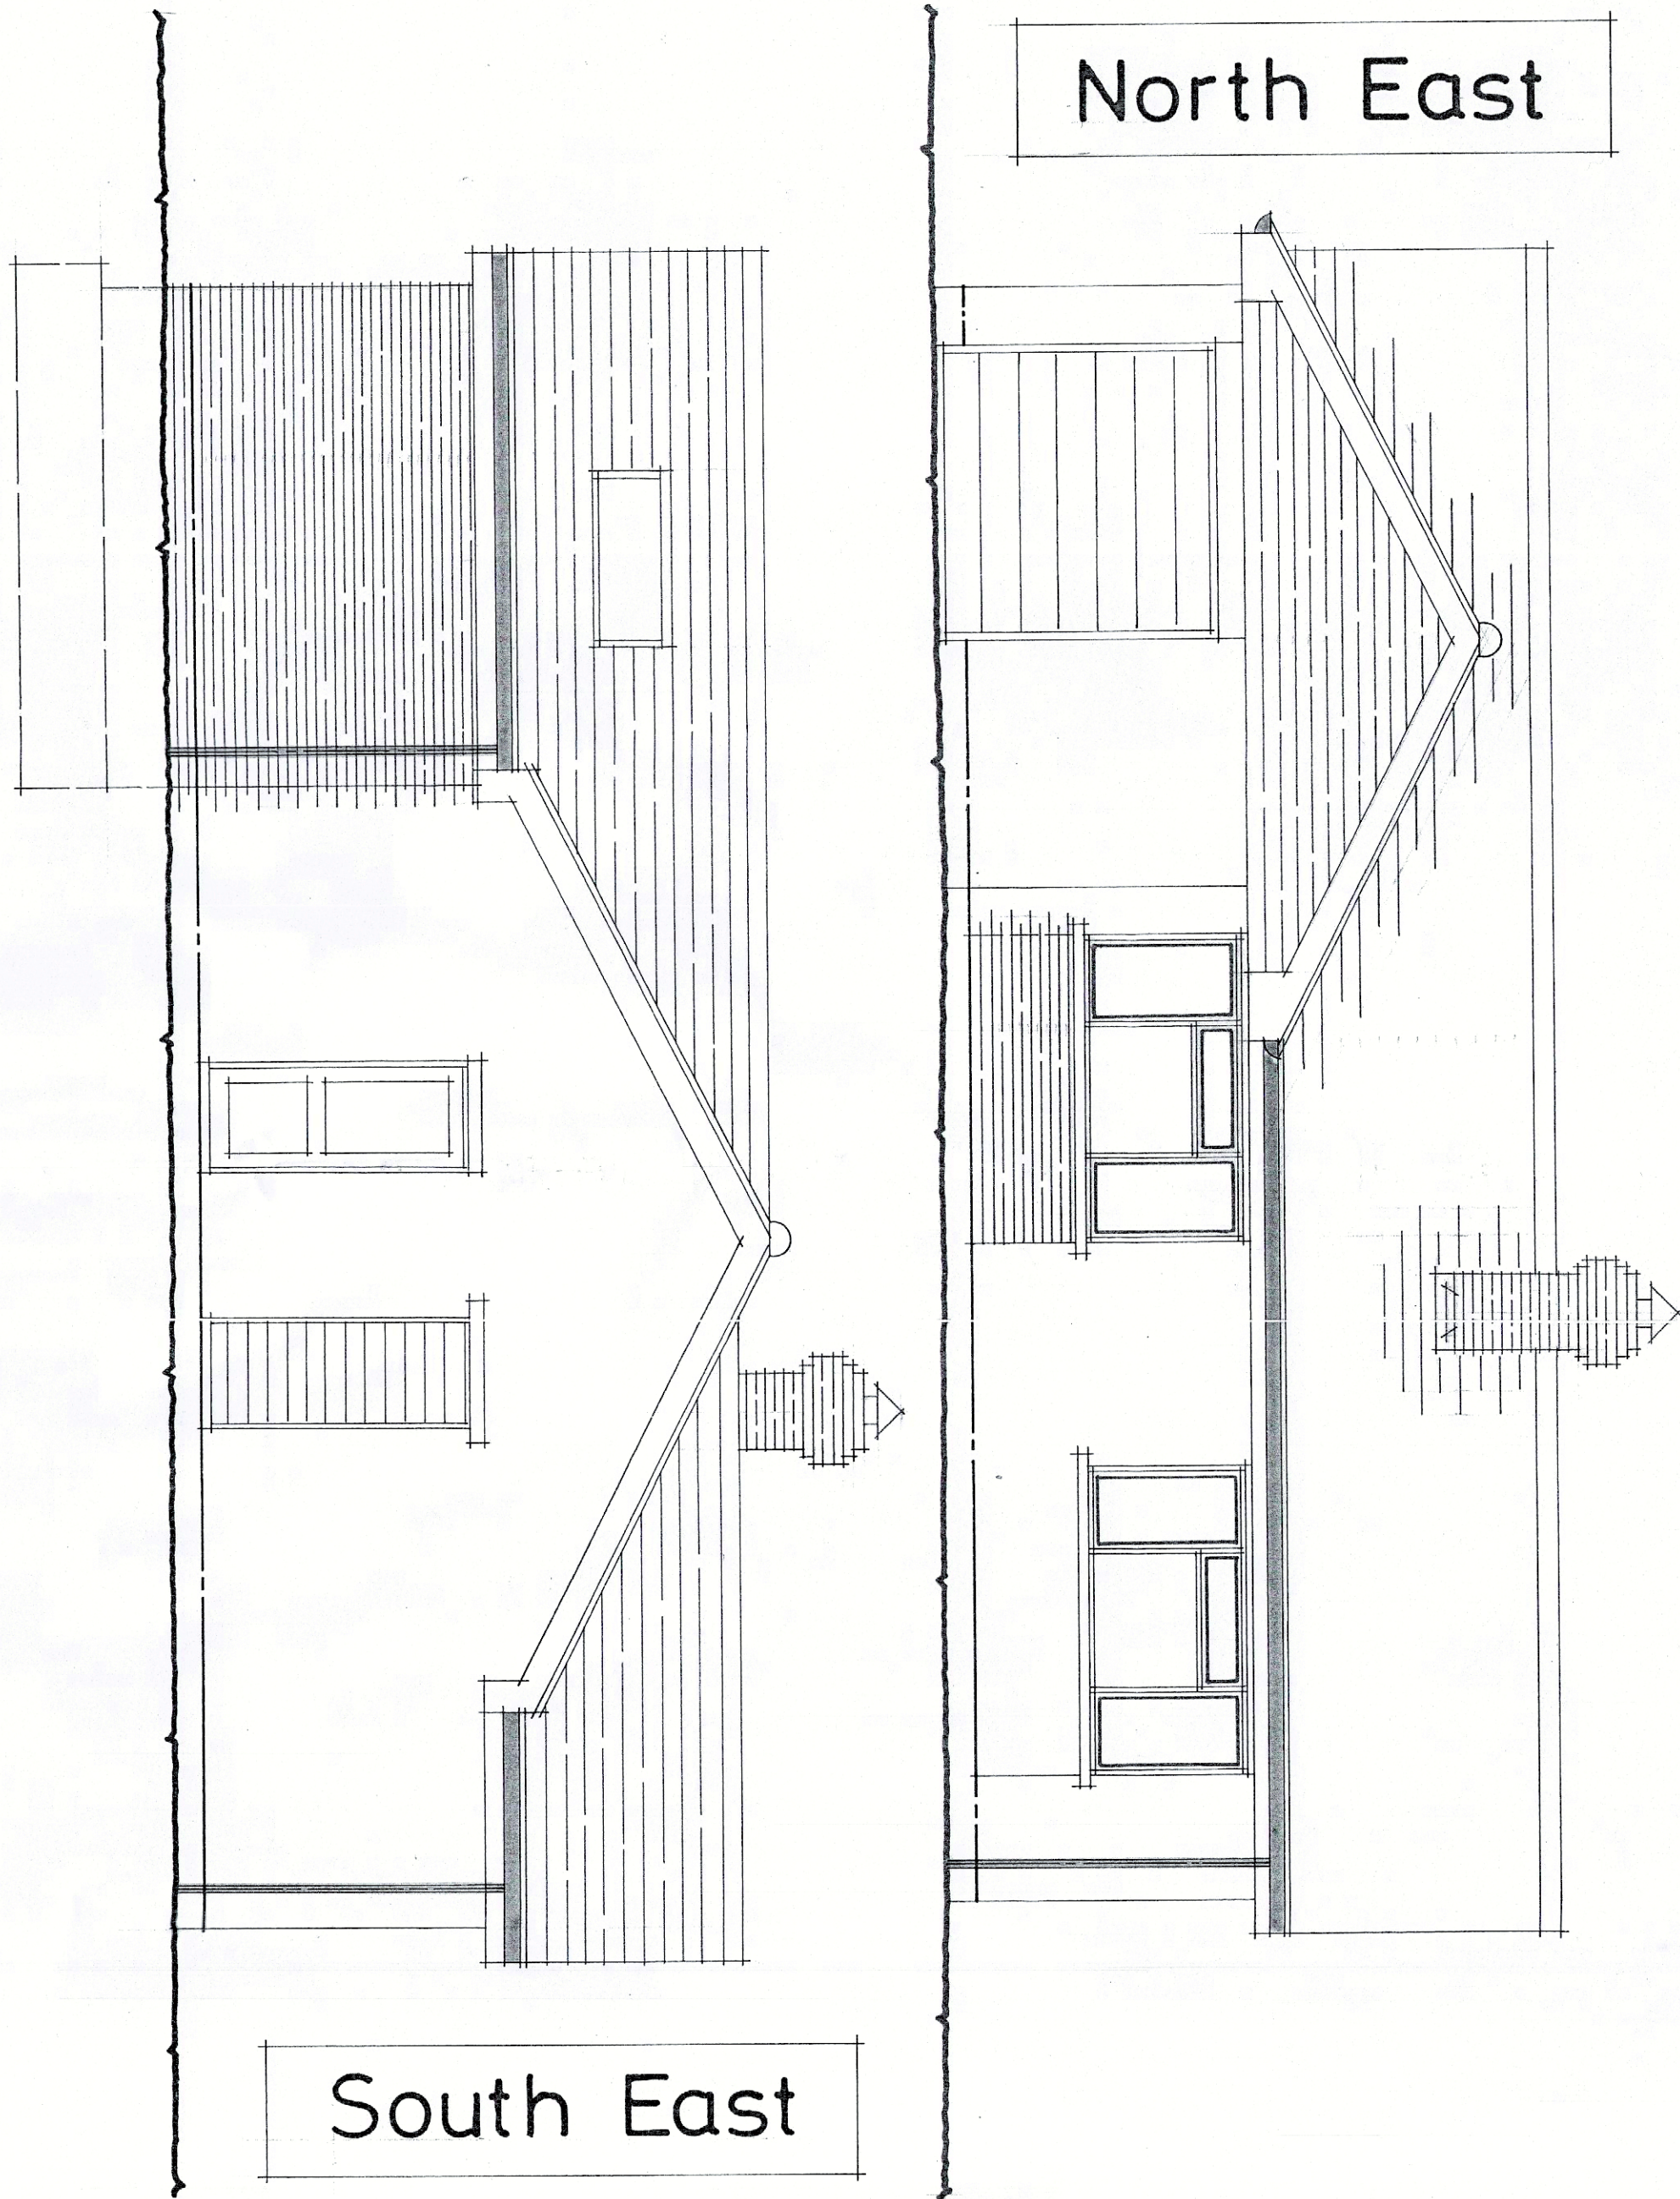


Lyndhurst, Fir Tree Close, Plummers Plain
Horsham, West Sussex RH13 6NT

Client :- Mr & Mrs M.Holdstock.

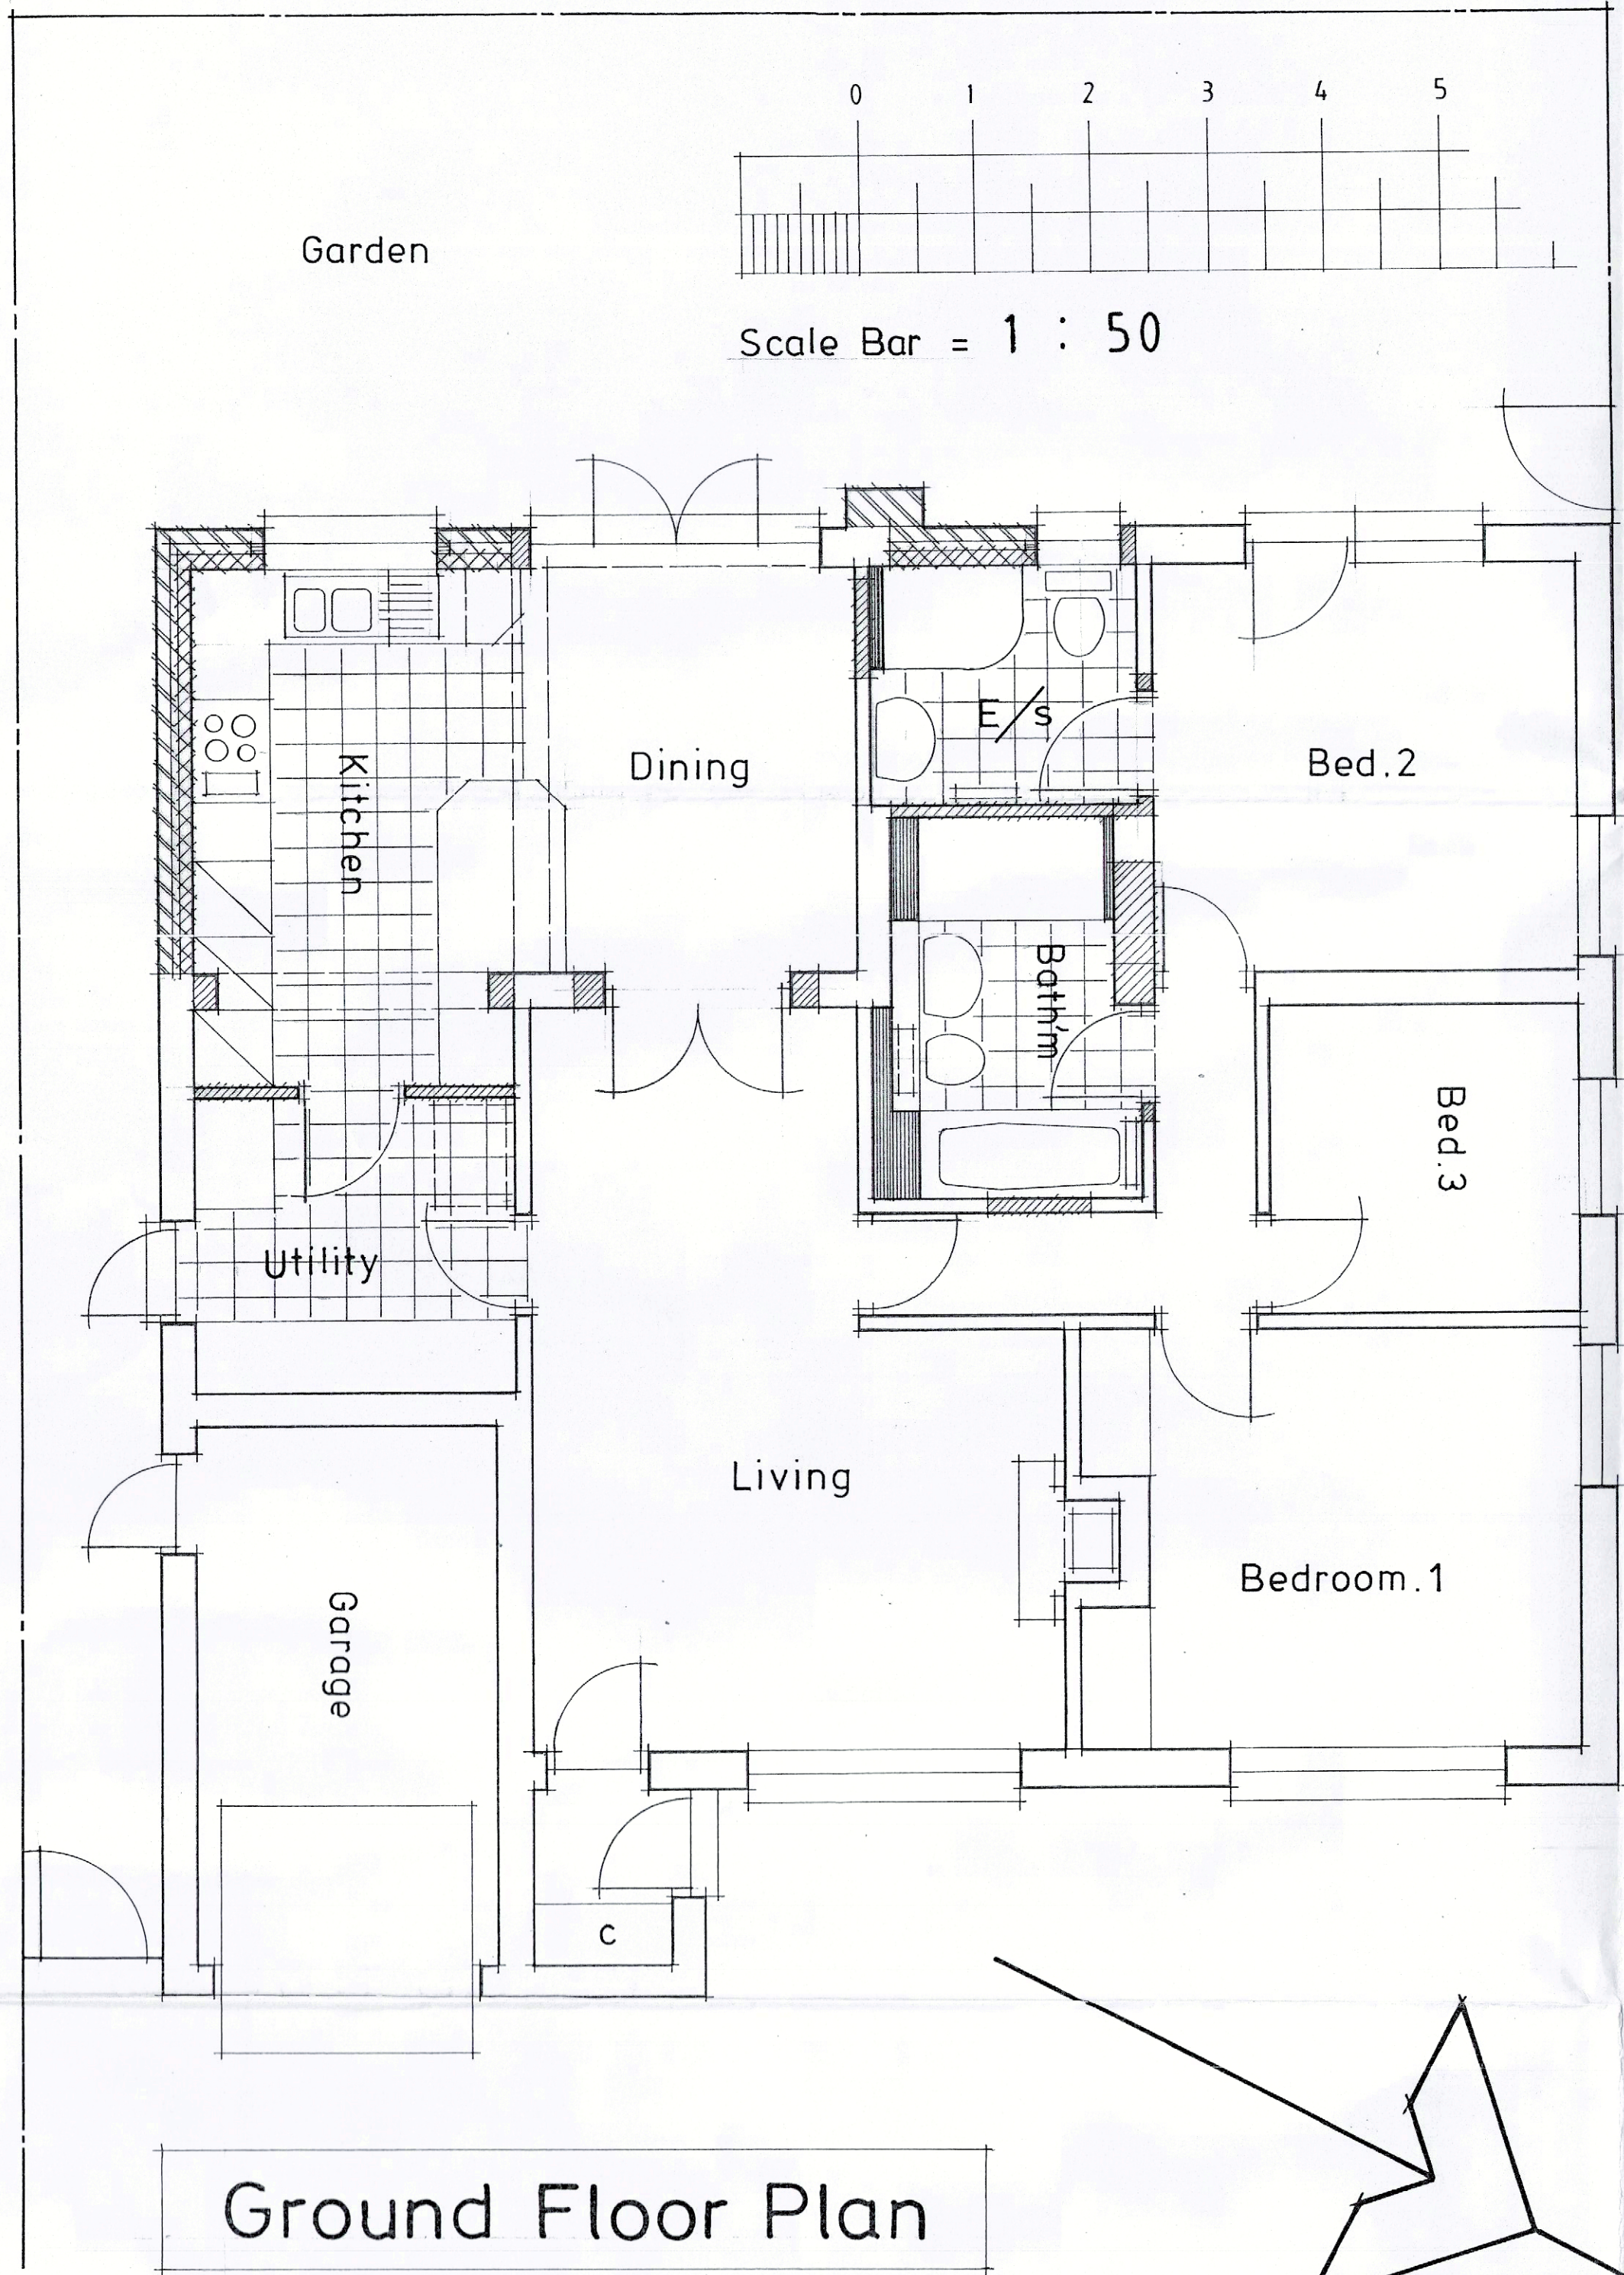

PROPOSED

2025 / 150.02

Date :- January 2026

Scale = 1 : 50 at A1