
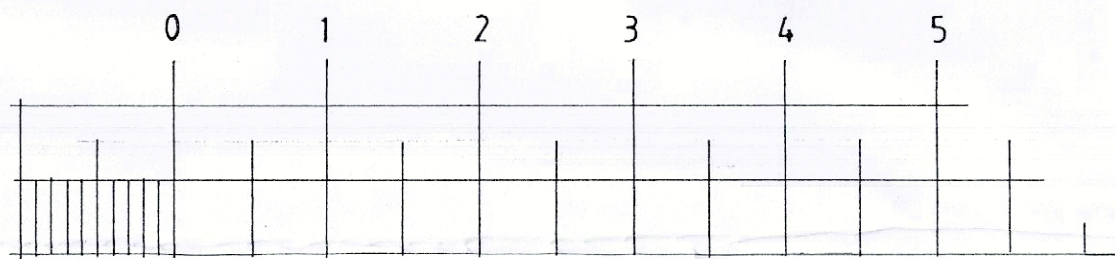
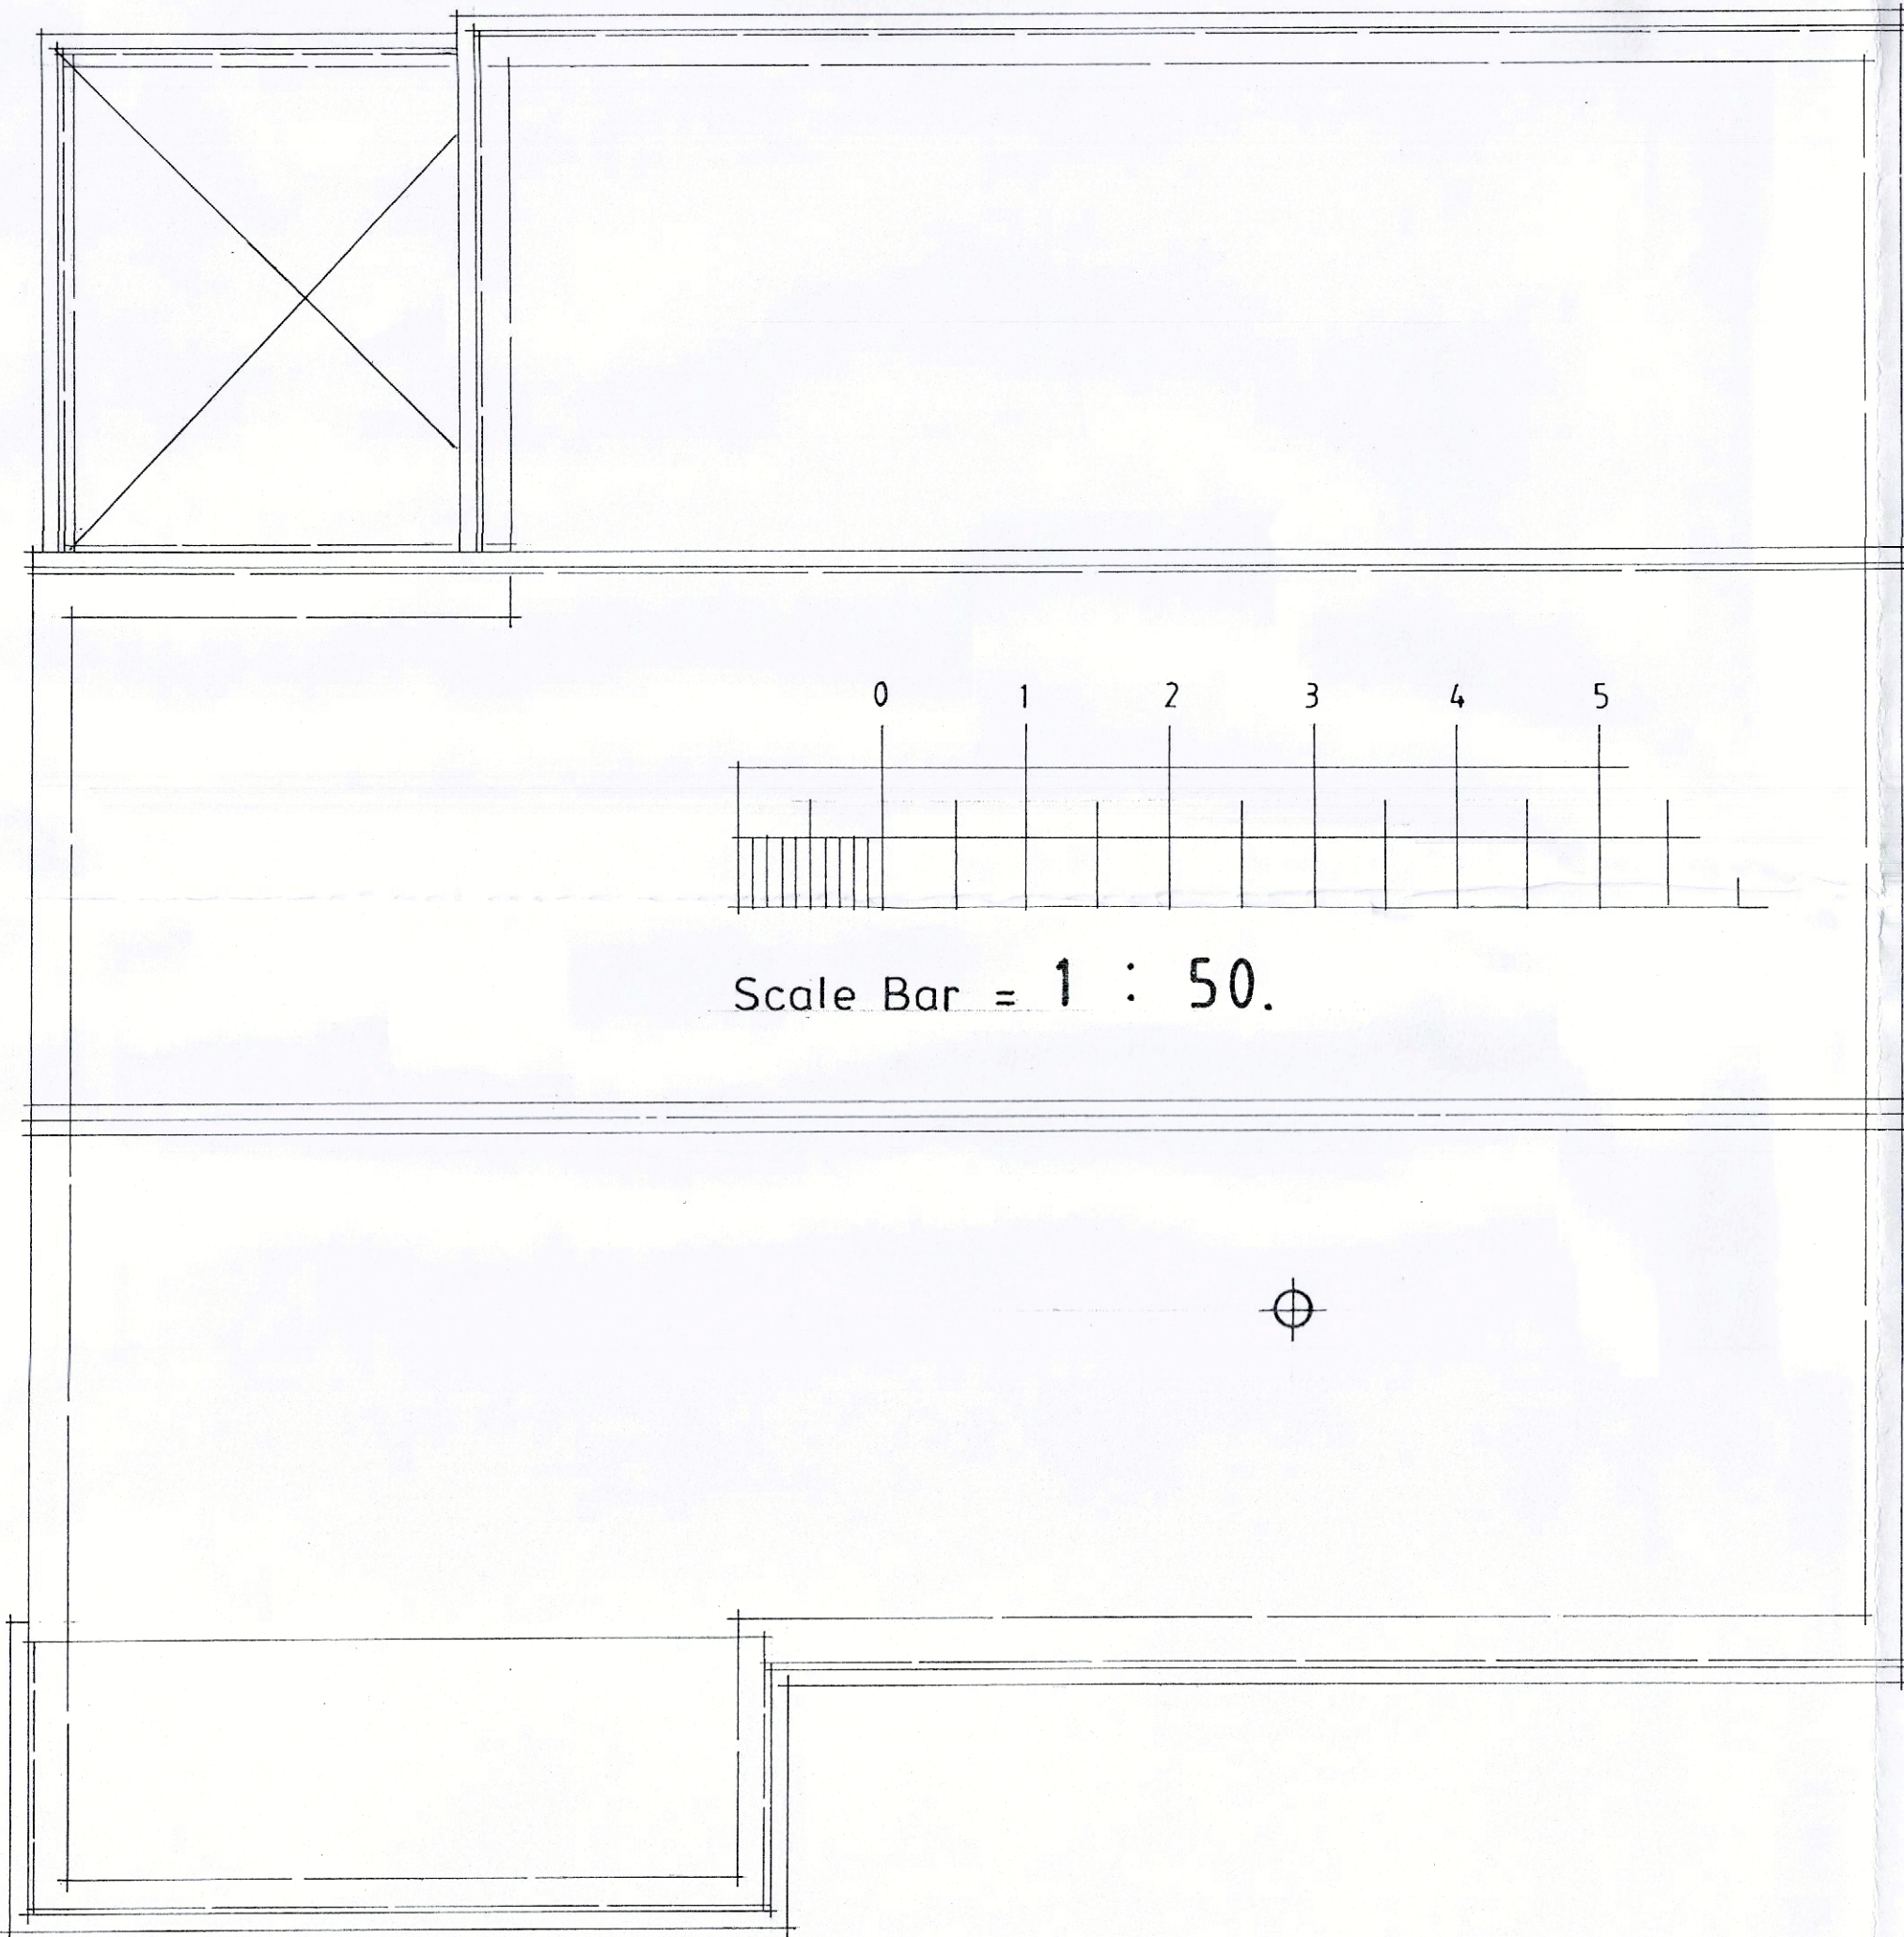
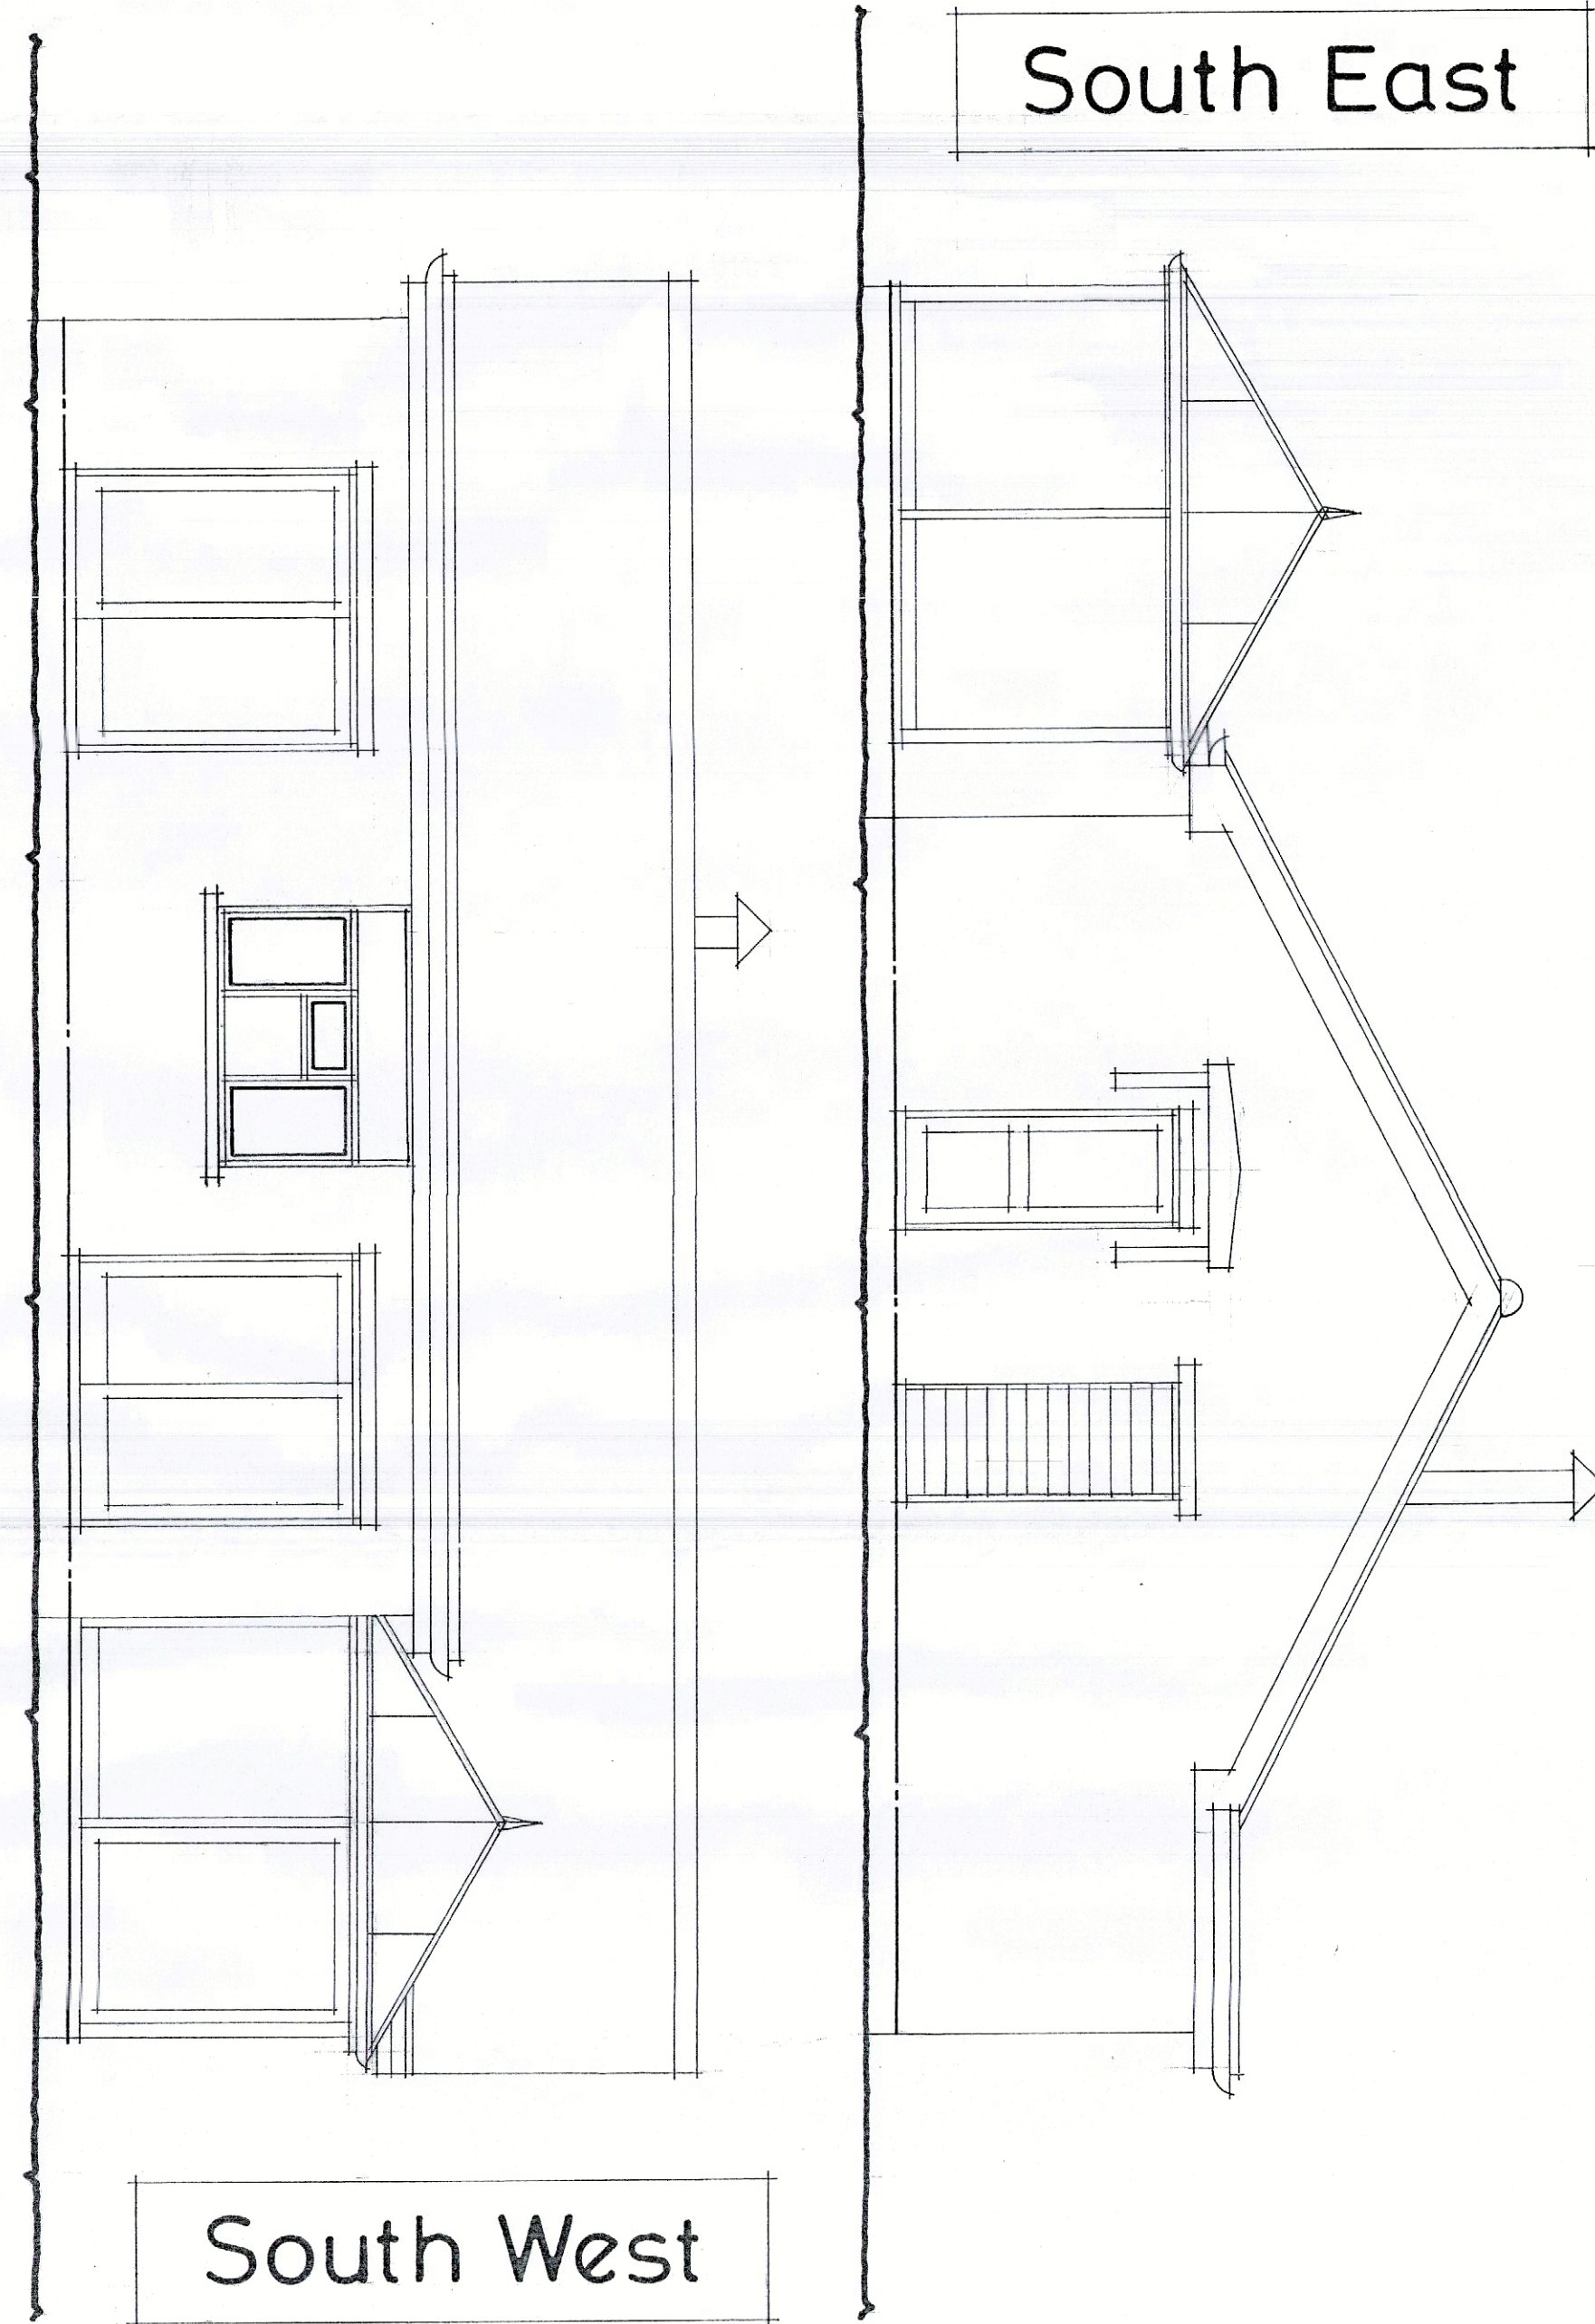
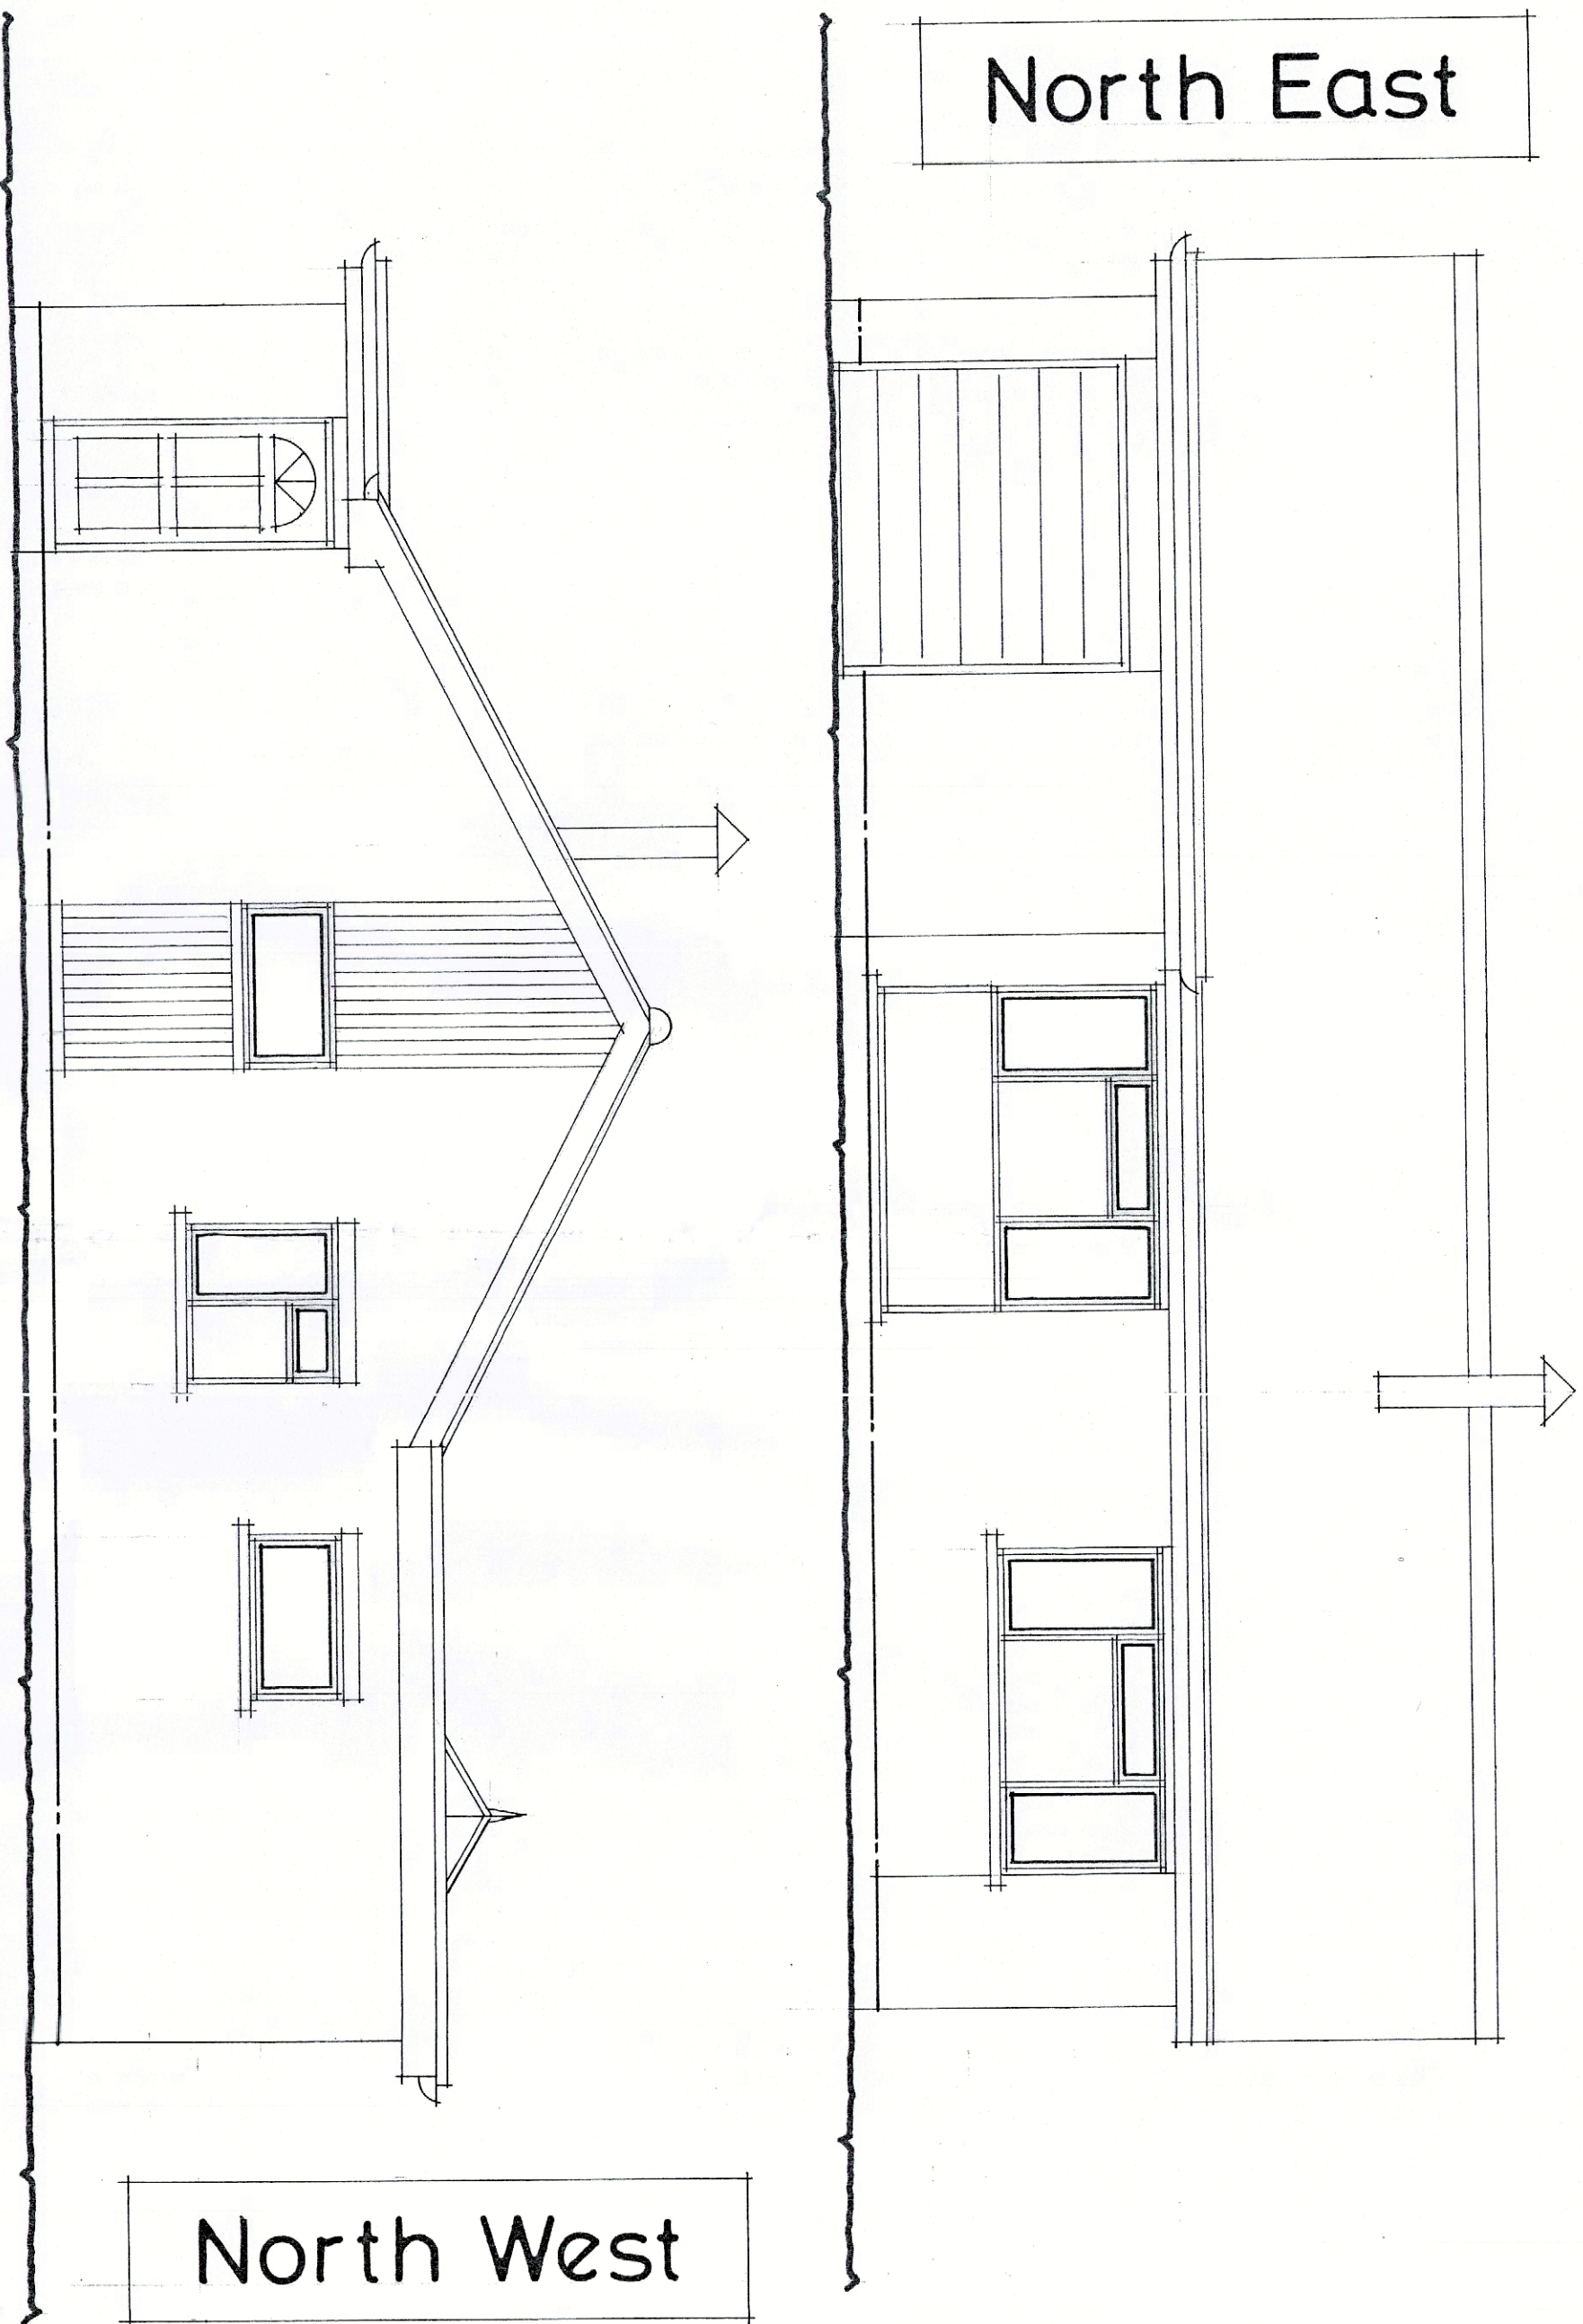


Lyndhurst, Fir Tree Close, Plummers Plain
Horsham, West Sussex RH13 6NT

Client :- Mr & Mrs M.Holdstock

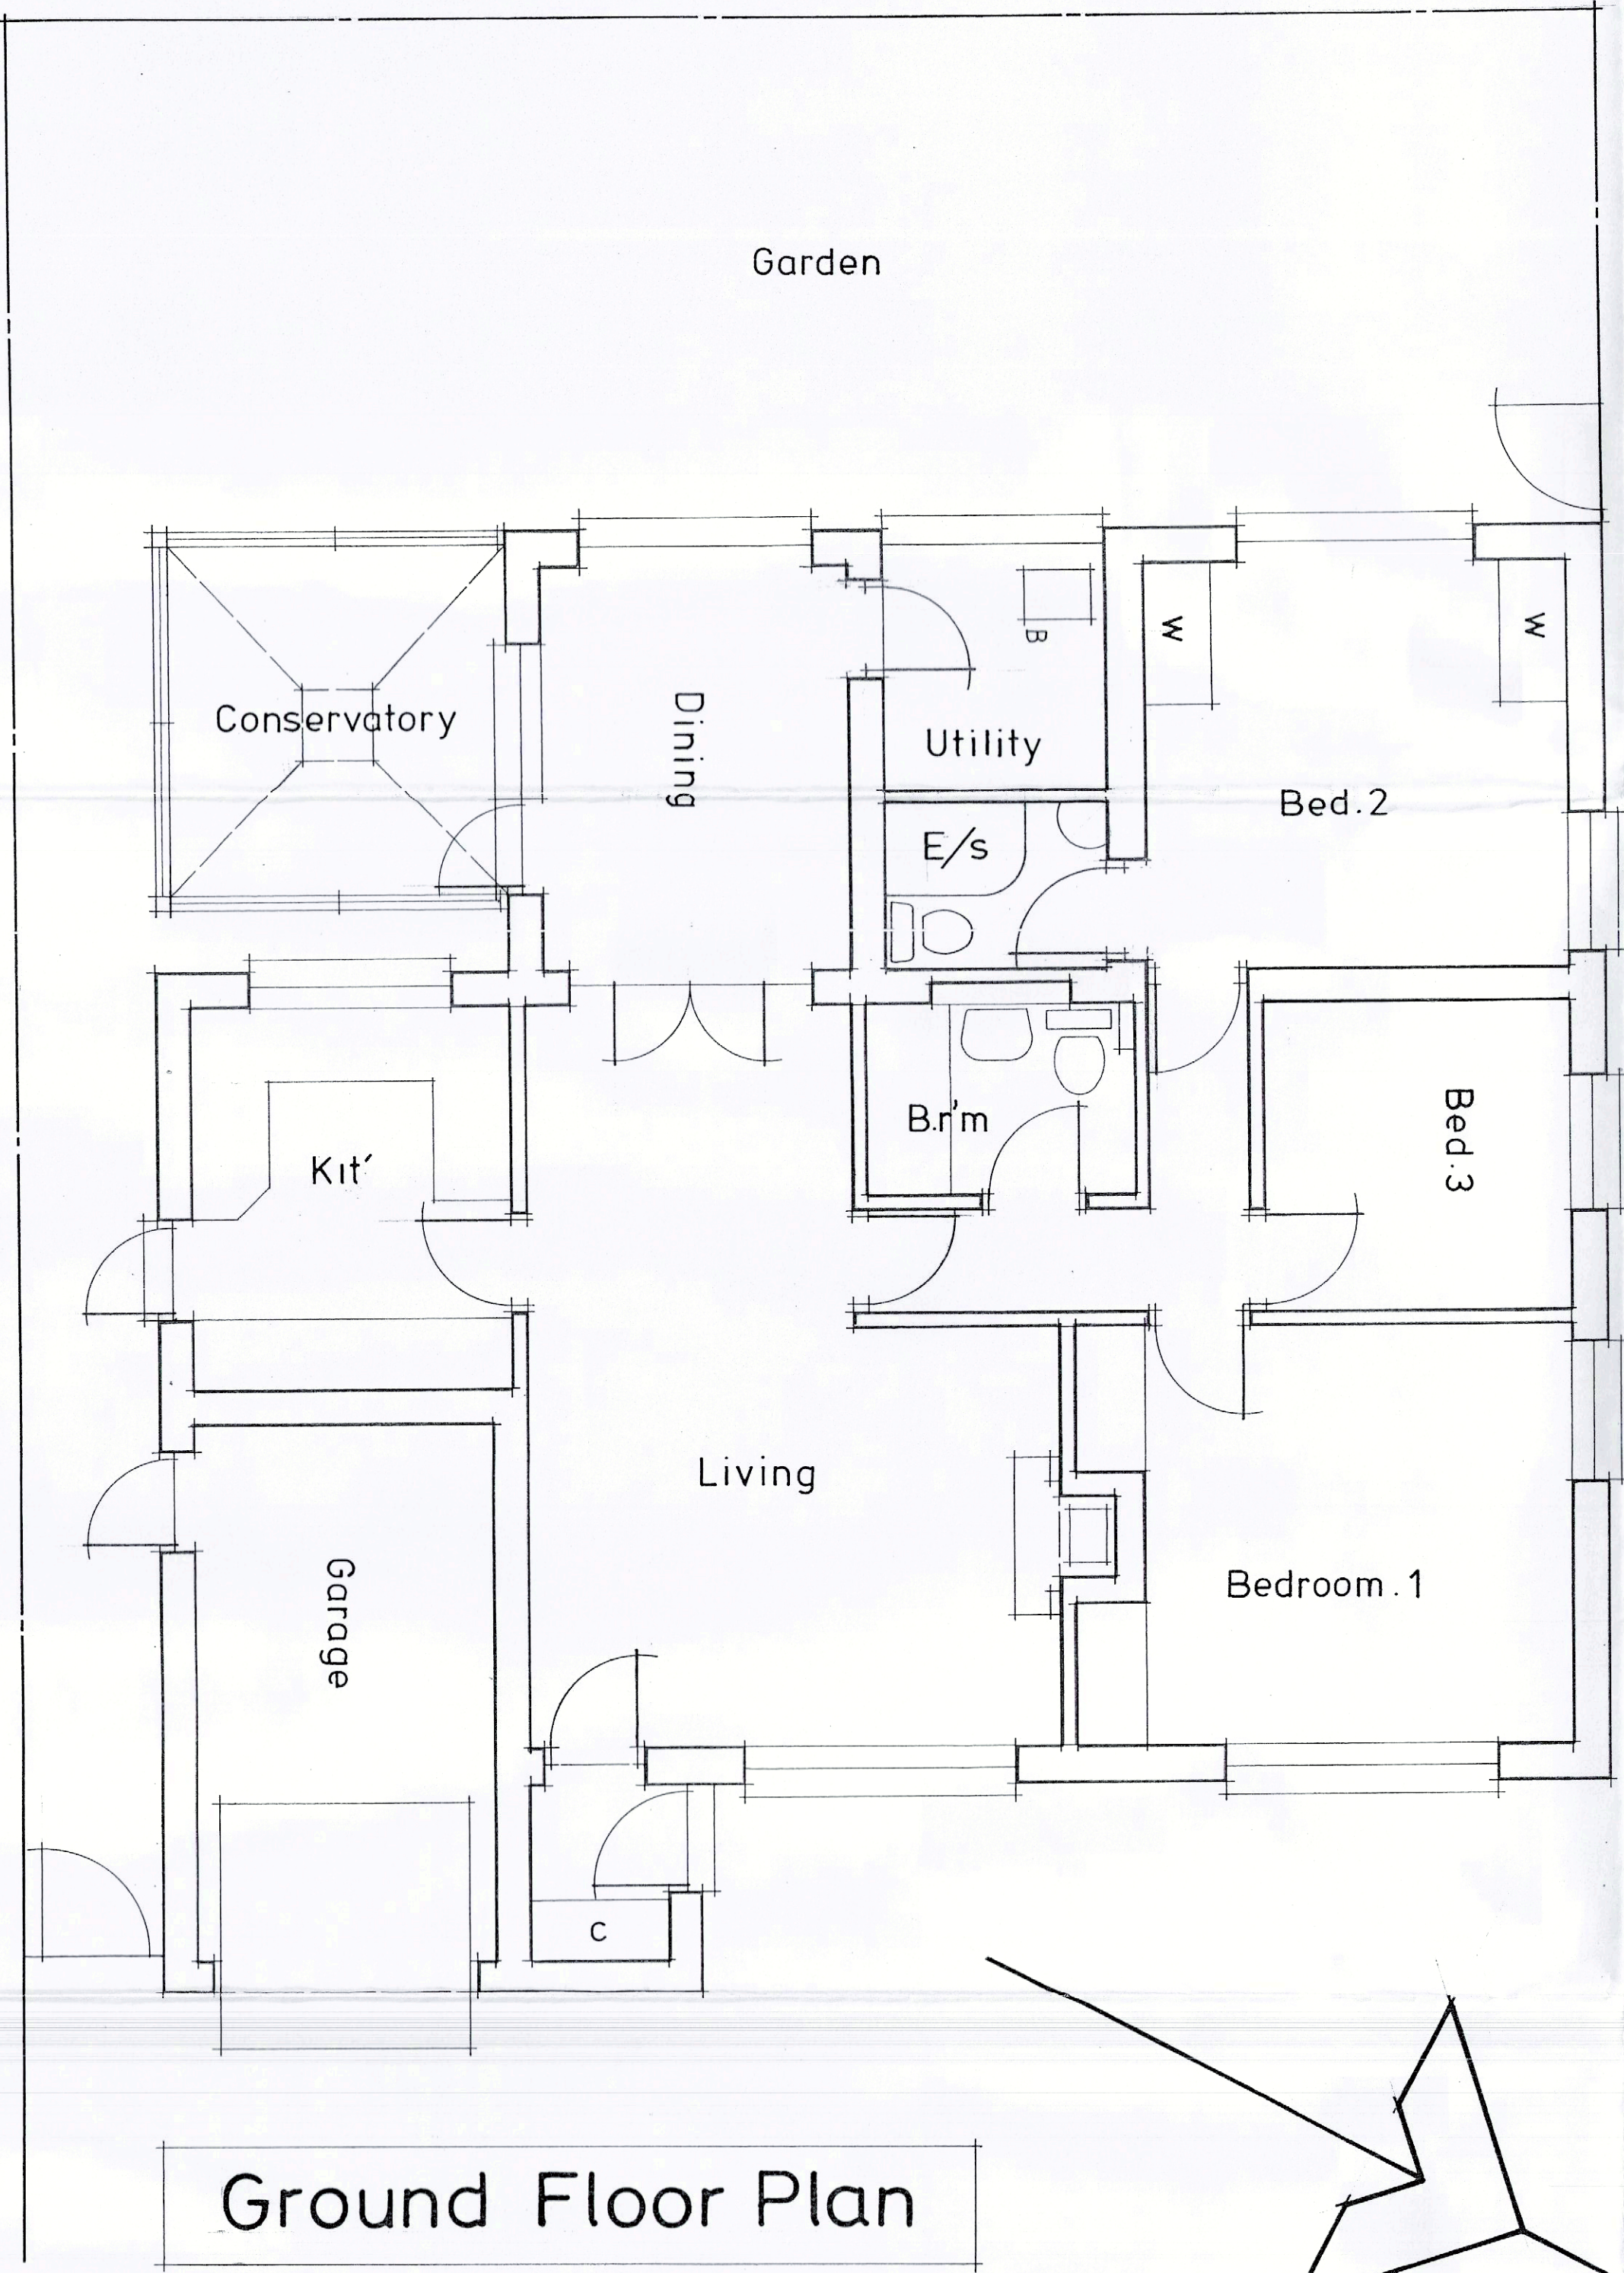

EXISTING

2025 / 150.01

Date :- November 2025.

Scale = 1 : 50 at A1.