


Planning application drawing

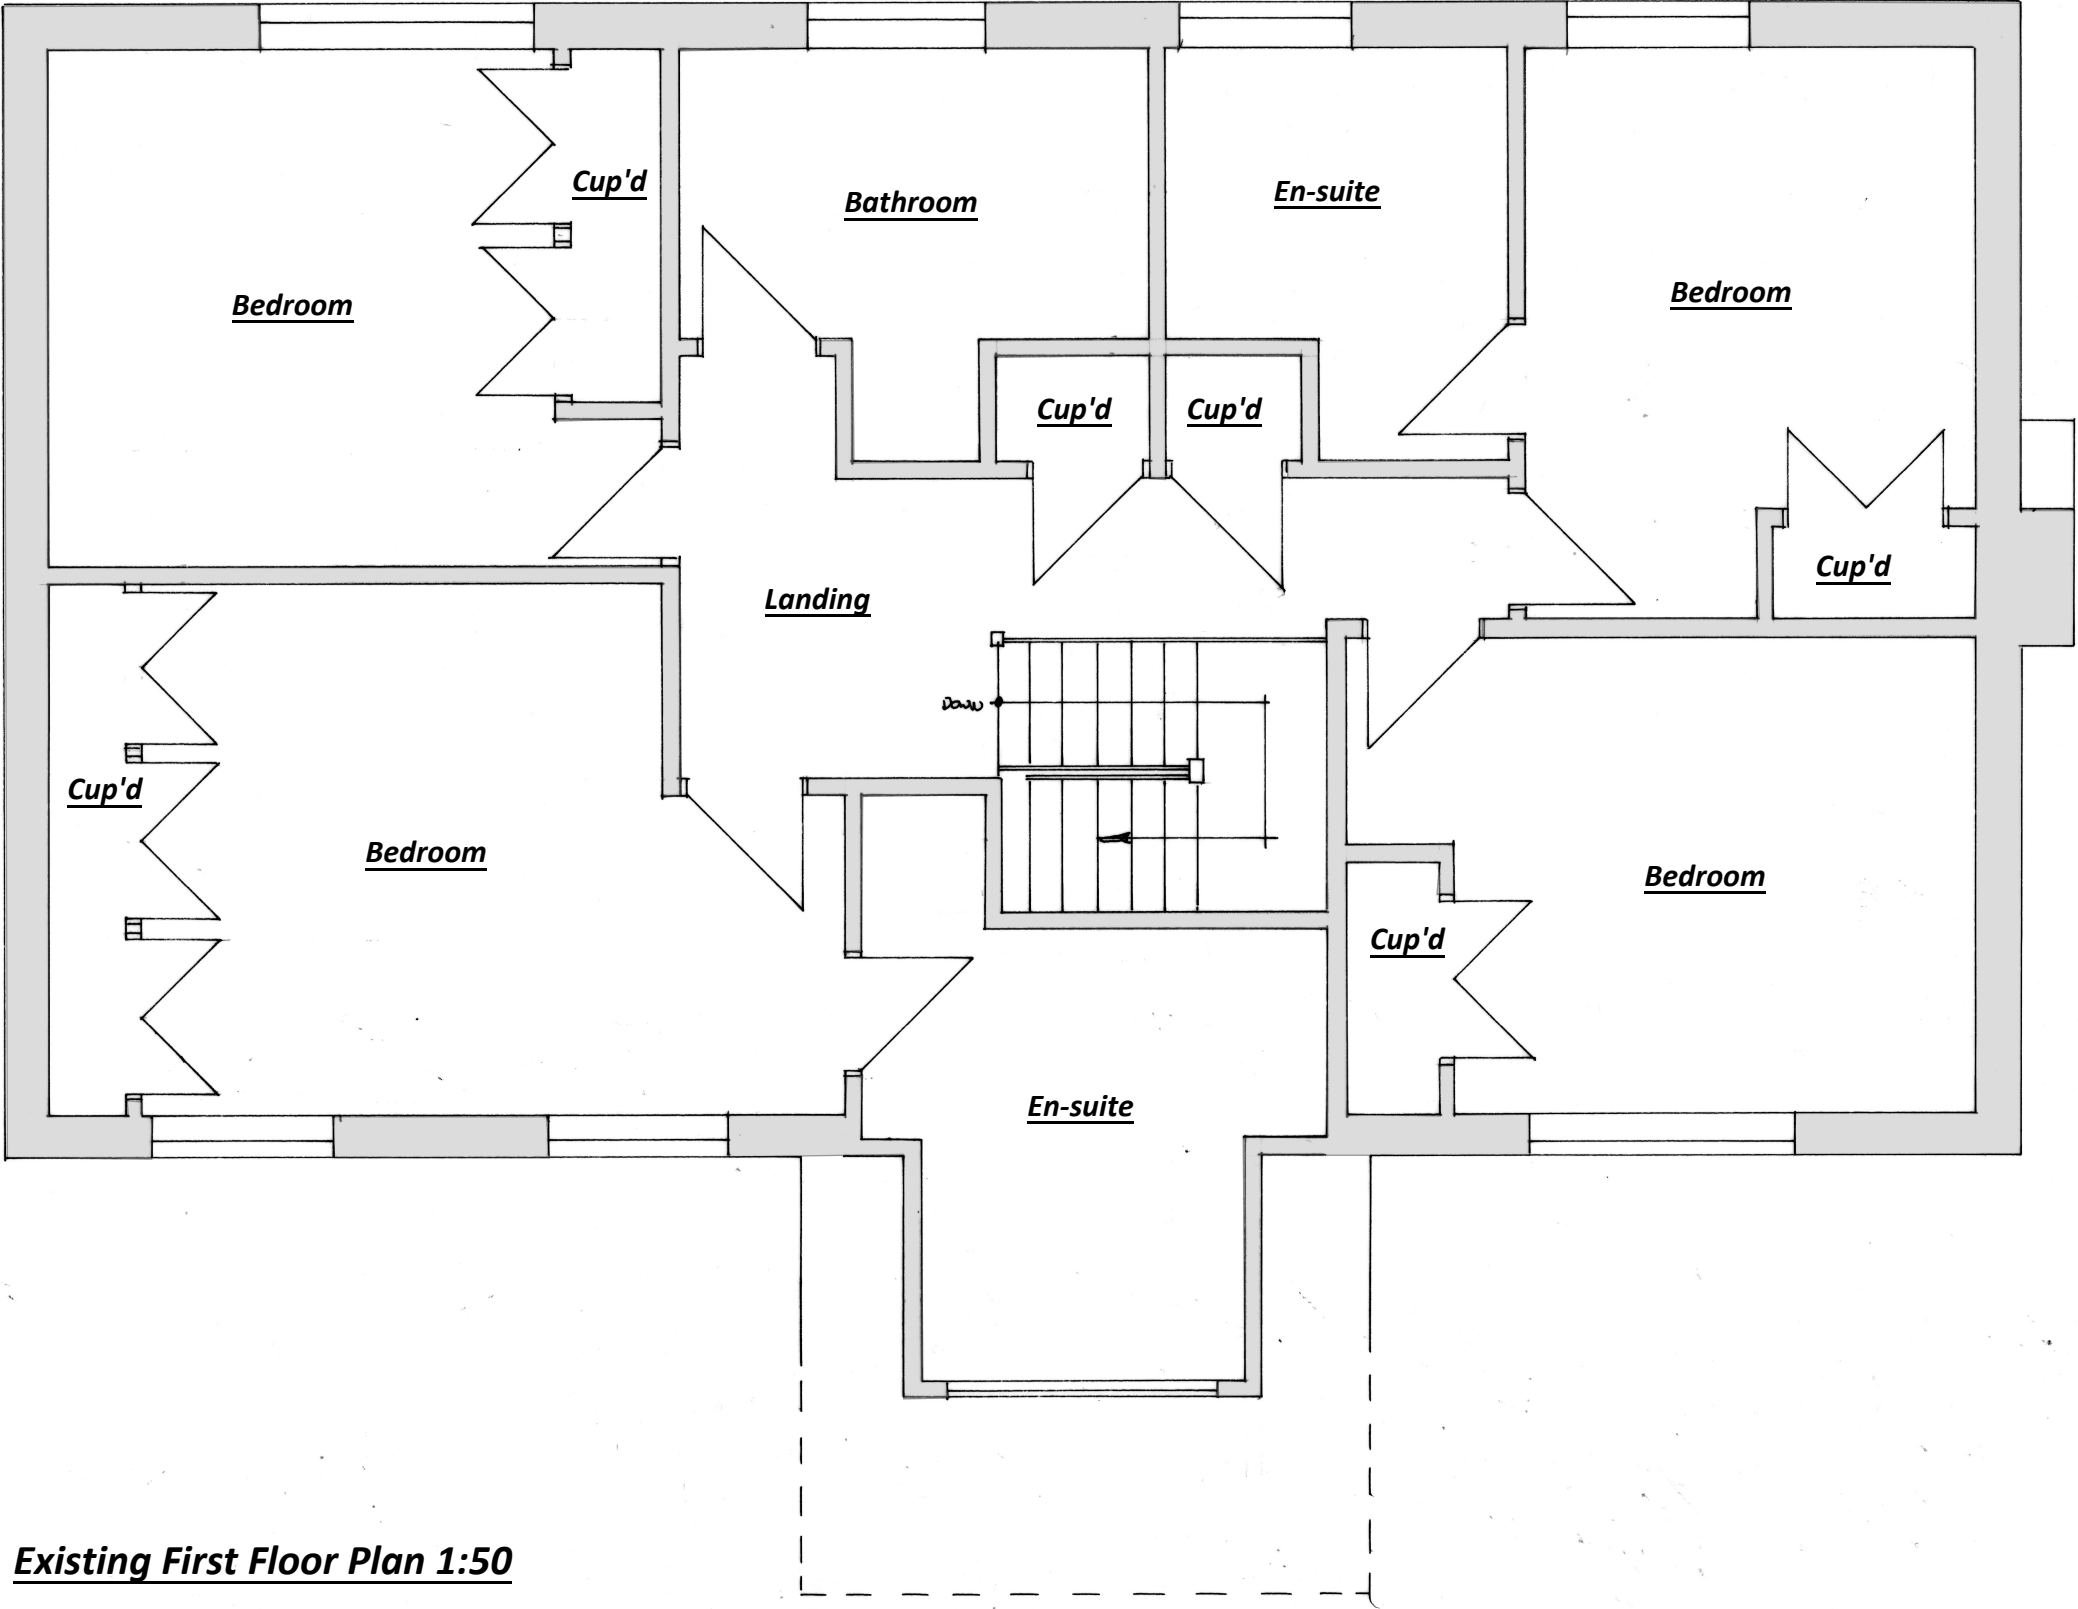

Existing First Floor Plan 1:50



0102345678910

0102345678910

1:100

1:50 @ A3

BSB

S.Barrett Architectural, Structural & Party Wall Services

stevebsbltd@yahoo.com

07974 715009



cabe
chartered
association
of building
engineers

3 Beedingwood Drive,
Horsham



CBuildE
chartered building engineer

Loft conversion & 1st floor extension

CLIENT: Mr Profit

DATE: 28.03.2026

DRWG No: BSB/26231/2

A3