


Planning application drawing

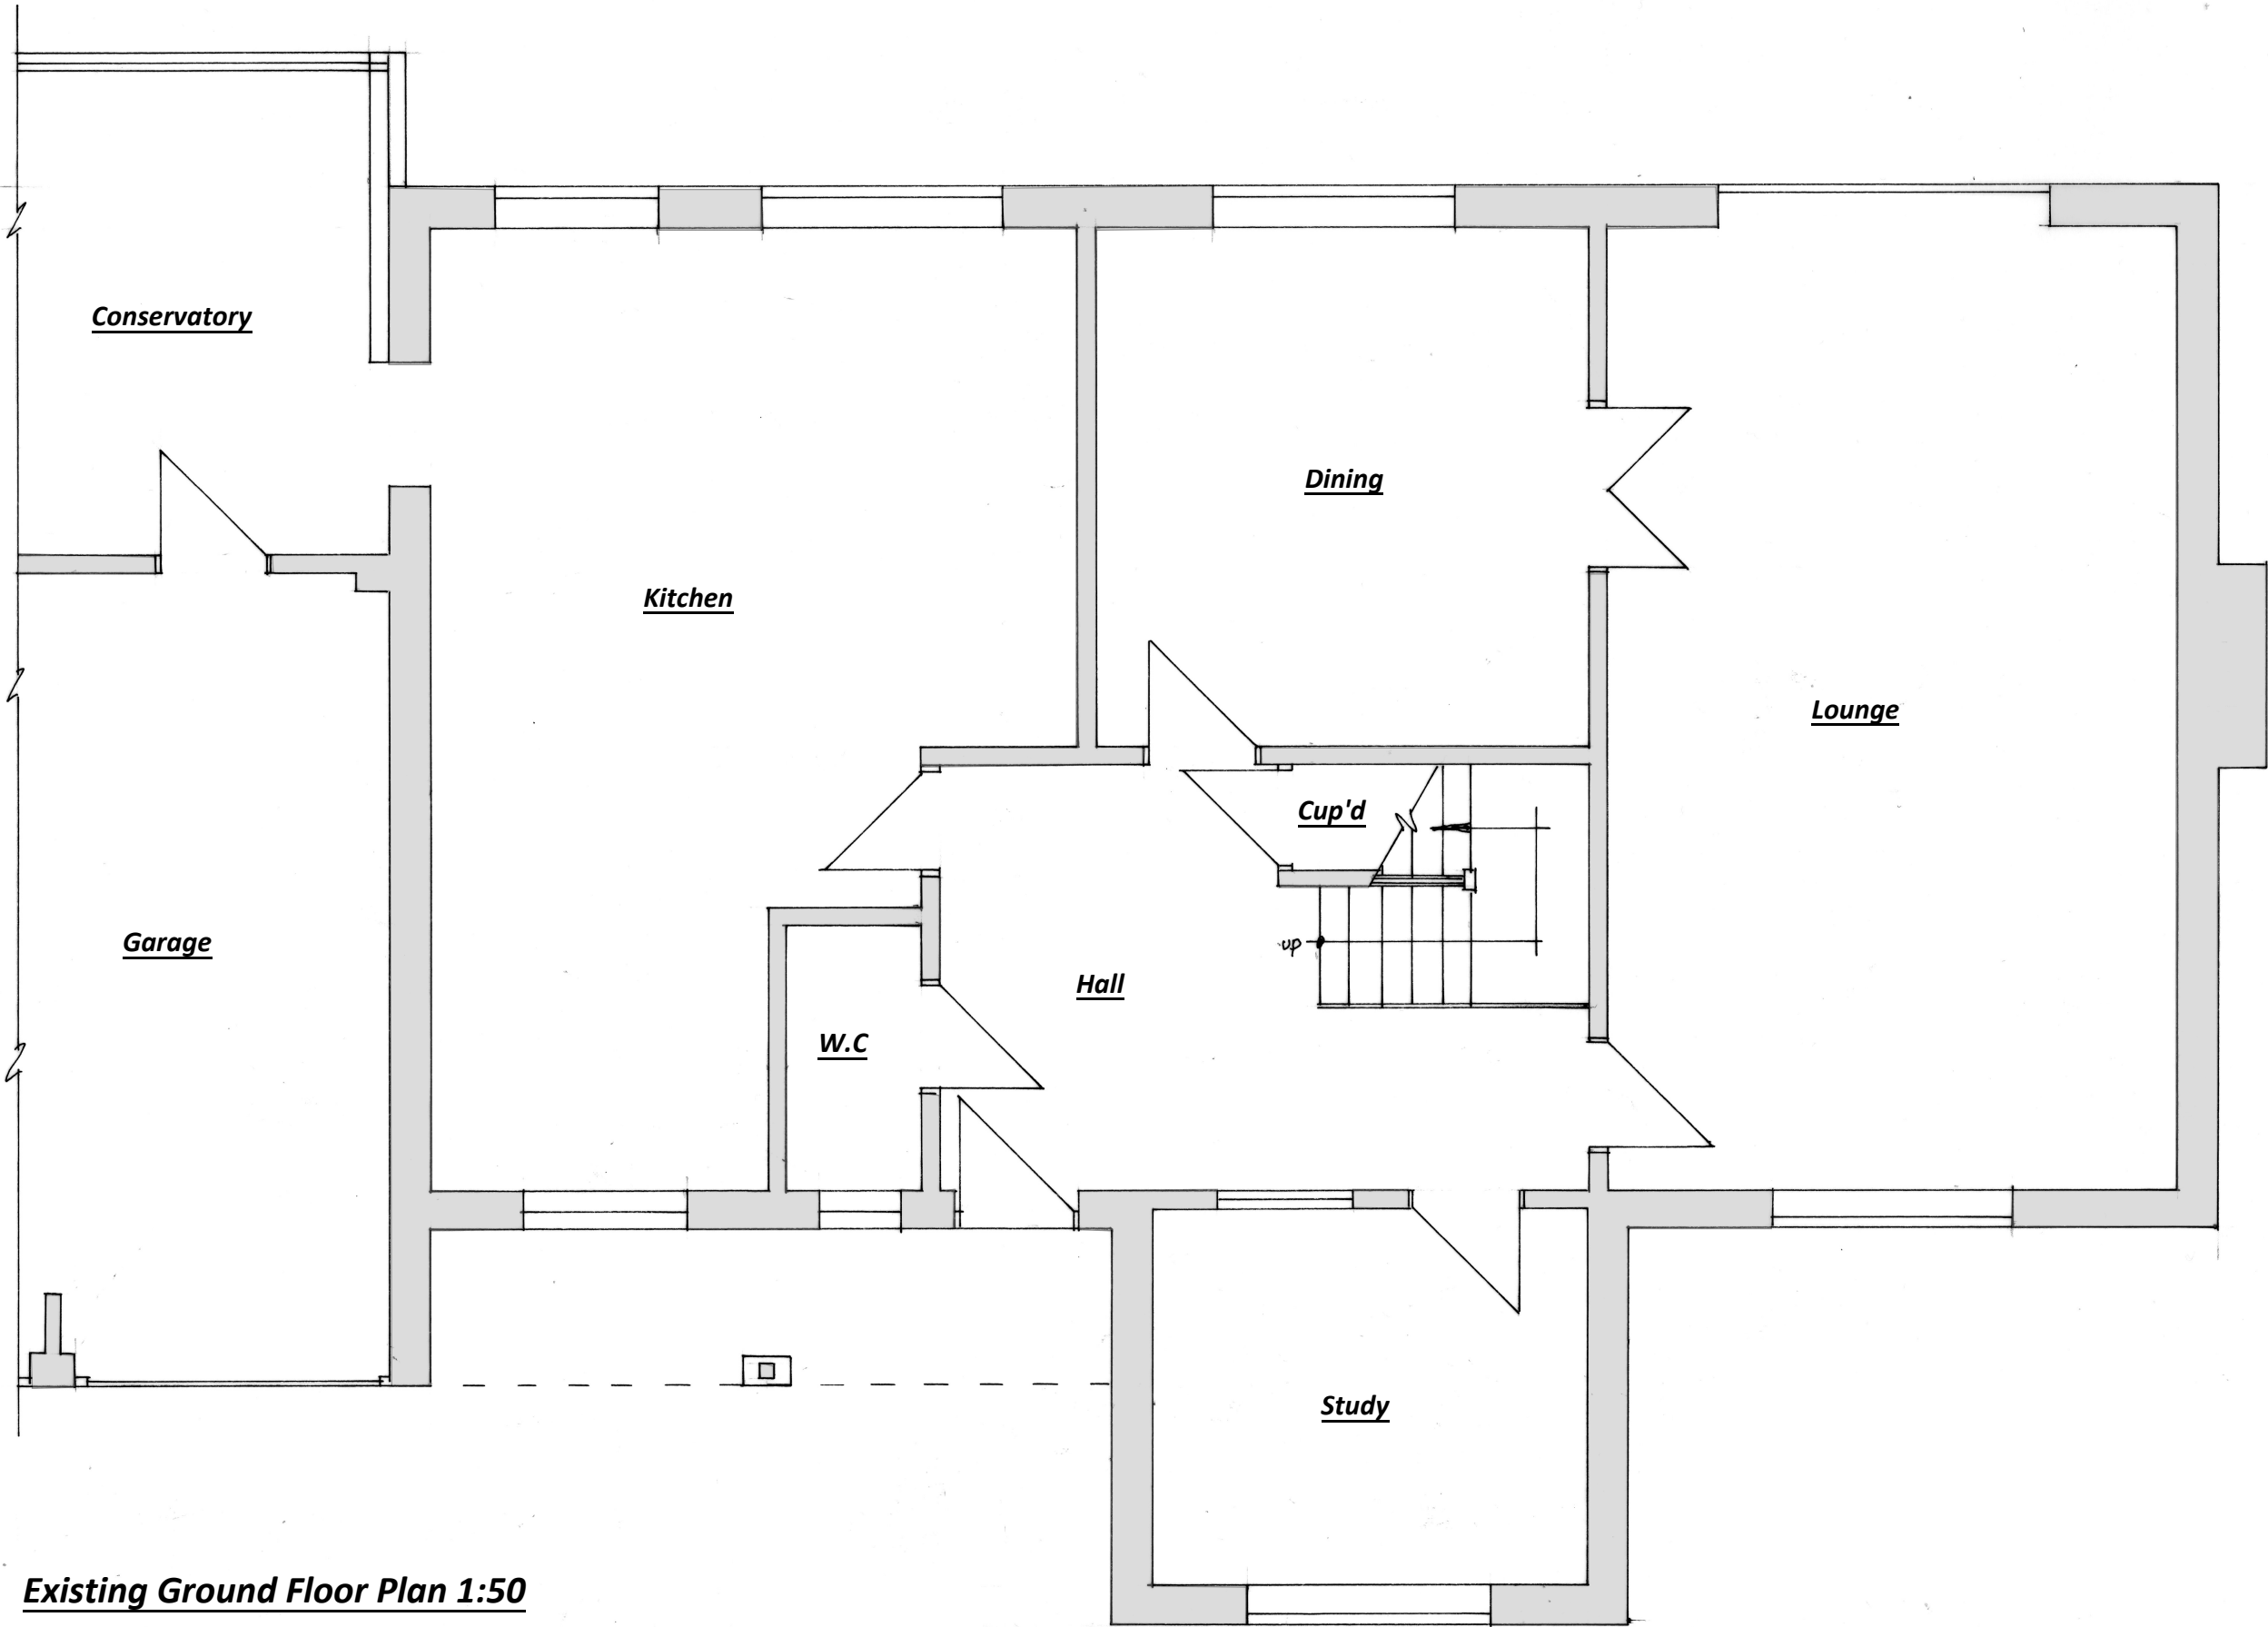

Existing Ground Floor Plan 1:50



012345678910

012345678910

1:100

1:50 @ A3

BSB S.Barrett Architectural, Structural & Party Wall Services stevebsbltd@yahoo.com 07974 715009  cabe chartered association of building engineers	3 Beedingwood Drive, Horsham		Loft conversion & 1st floor extension	CLIENT: Mr Profit	A3
			 CBuildE chartered building engineer	DATE: 28.03.2026	DRWG No: BSB/26231/1