



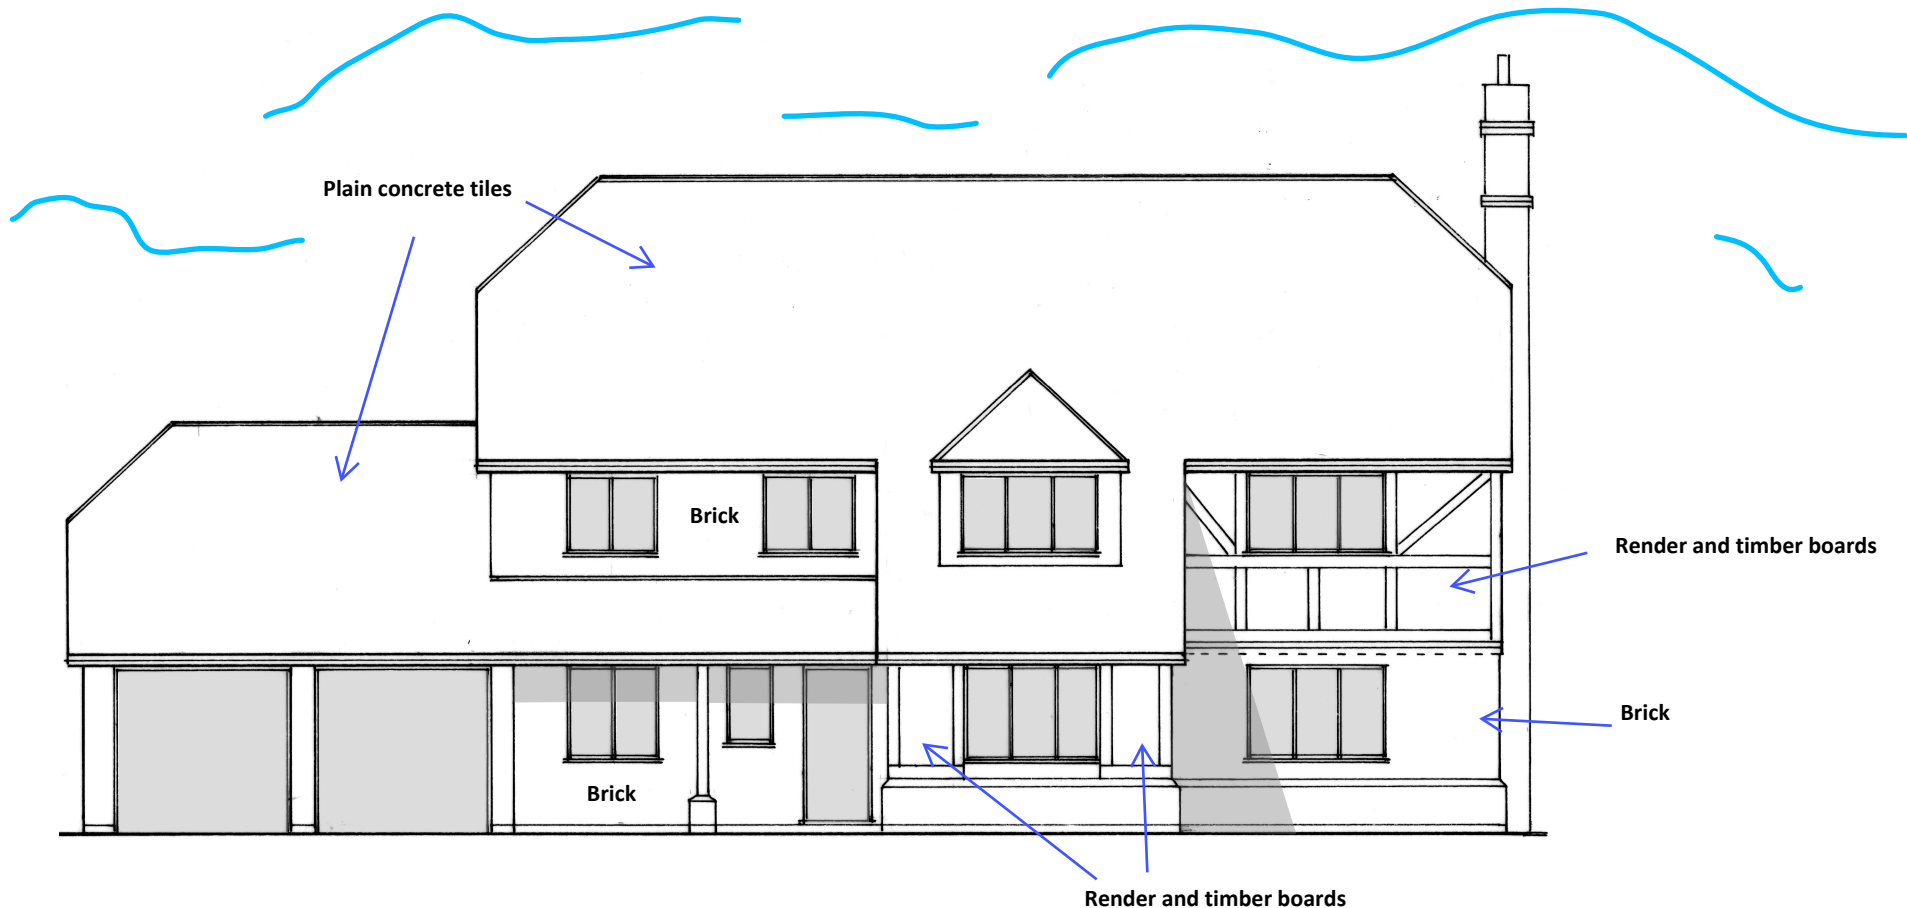

Existing Front Elevation (West) 1:100



Proposed Front Elevation (West) 1:100

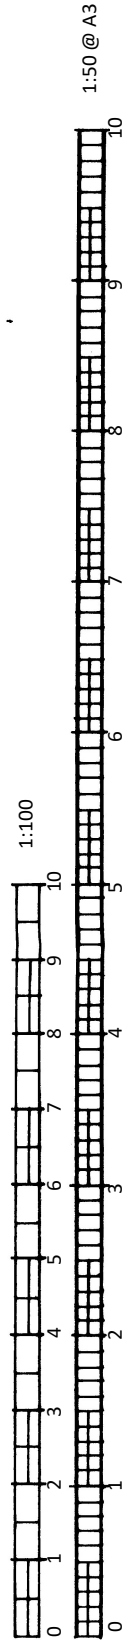

BSB S.Barrett Architectural, Structural & Party Wall Services stevebsbltd@yahoo.com 07974 715009		CBuildE chartered building engineer	
3 Beedingwood Drive, Horsham		CLIENT: Mr Profit DATE: 28.03.2026 DRWG No: BSB/26231/5	A3