


Planning application drawing

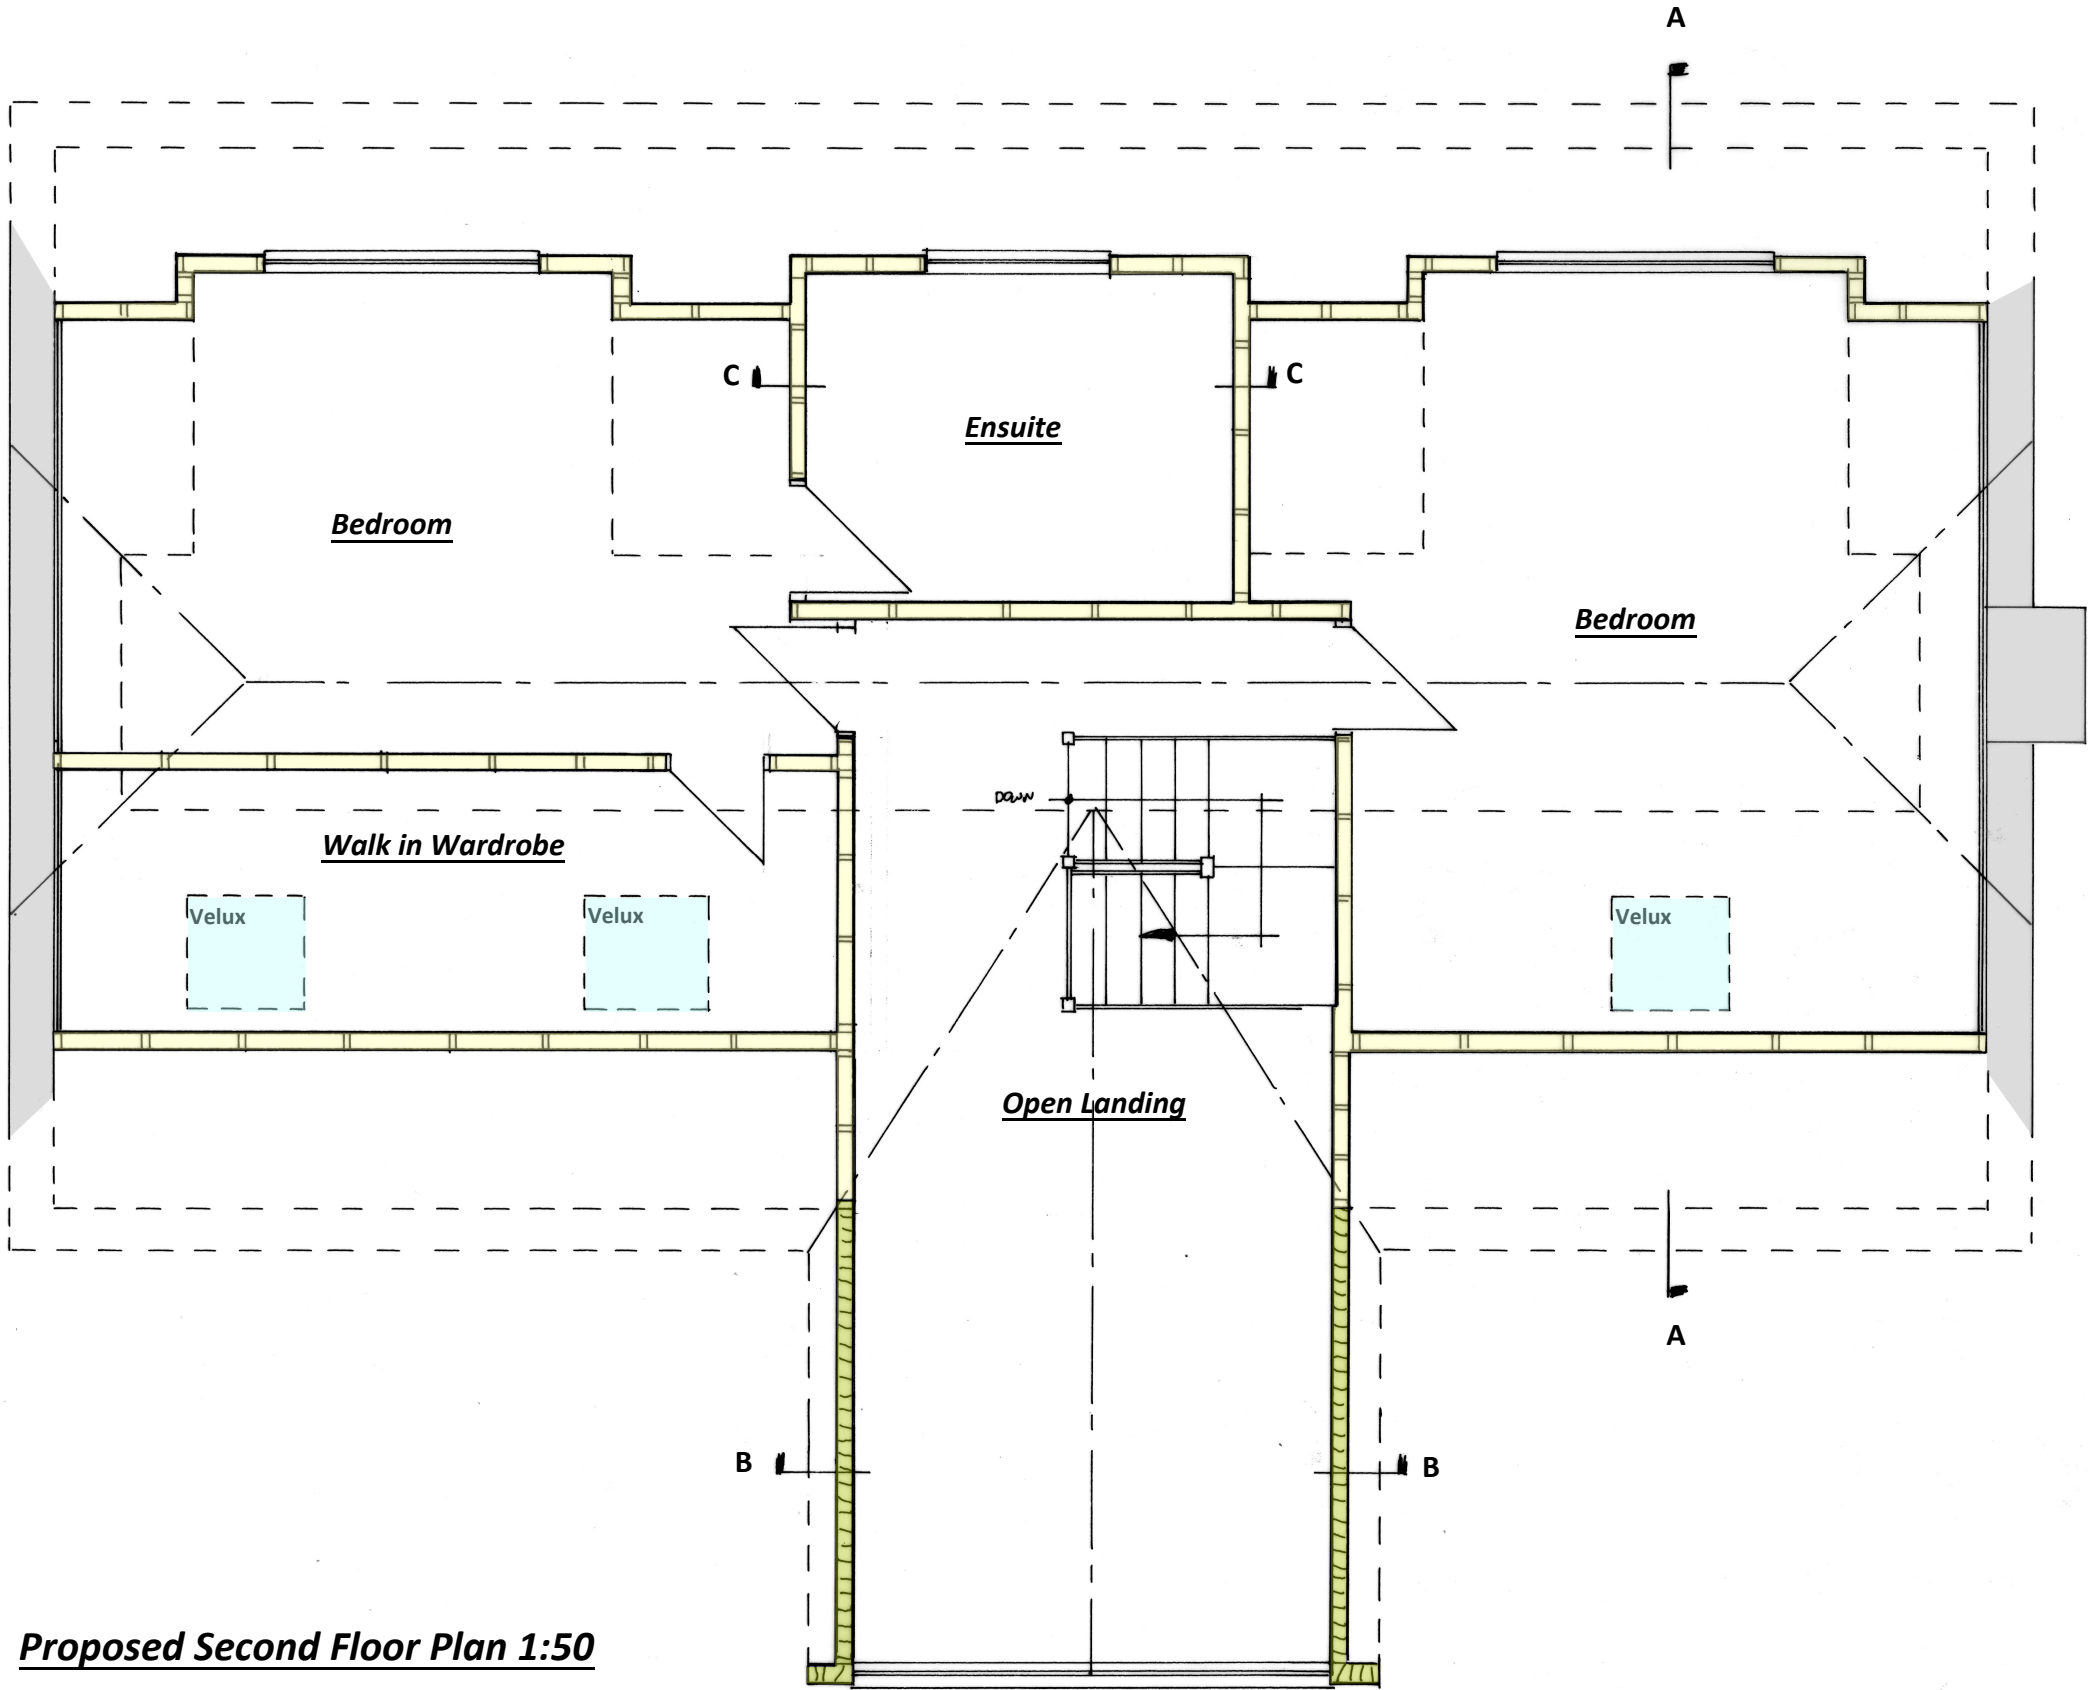

Proposed Second Floor Plan 1:50



0102345678910

1:100

0102345678910

1:50 @ A3

BSB S.Barrett Architectural, Structural & Party Wall Services stevebsbltd@yahoo.com 07974 715009  cabe chartered association of building engineers	3 Beedingwood Drive, Horsham	Loft conversion & 1st floor extension	CLIENT: Mr Profit DATE: 28.03.2026 DRWG No: BSB/26231/4	A3
--	-------------------------------------	---------------------------------------	---	----