



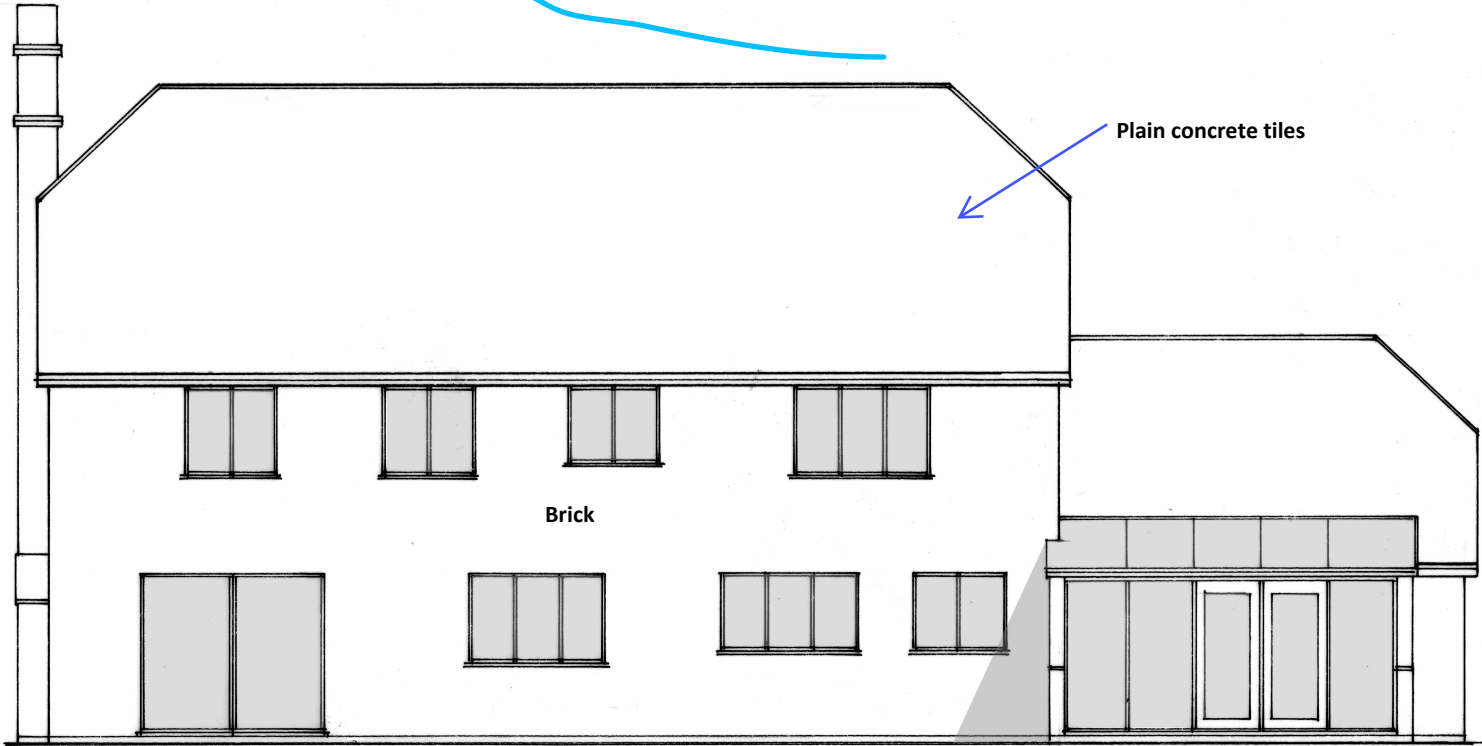

Existing Rear Elevation (East) 1:100



Proposed Rear Elevation (East) 1:100

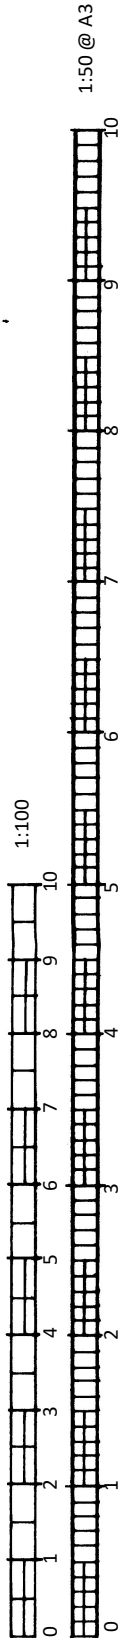

BSB S.Barrett Architectural, Structural & Party Wall Services stevebsbltd@yahoo.com 07974 715009		 cabe chartered association of building engineers	
3 Beedingwood Drive, Horsham		CLIENT: Mr Profit DATE: 28.03.2026 DRWG No: BSB/26231/6	
Loft conversion & 1st floor extension		CBuildE chartered building engineer	
A3			