




Planning application drawings

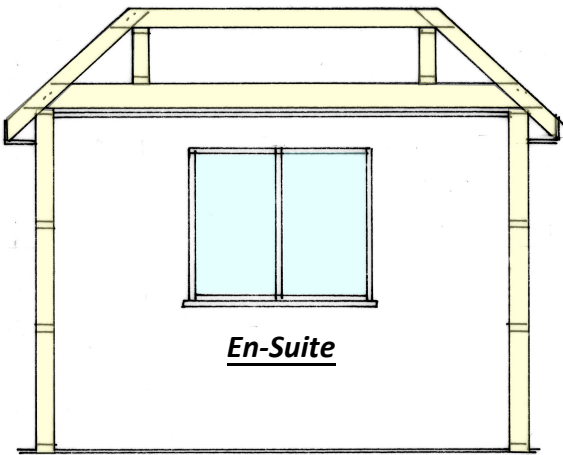


Section C-C 1:50

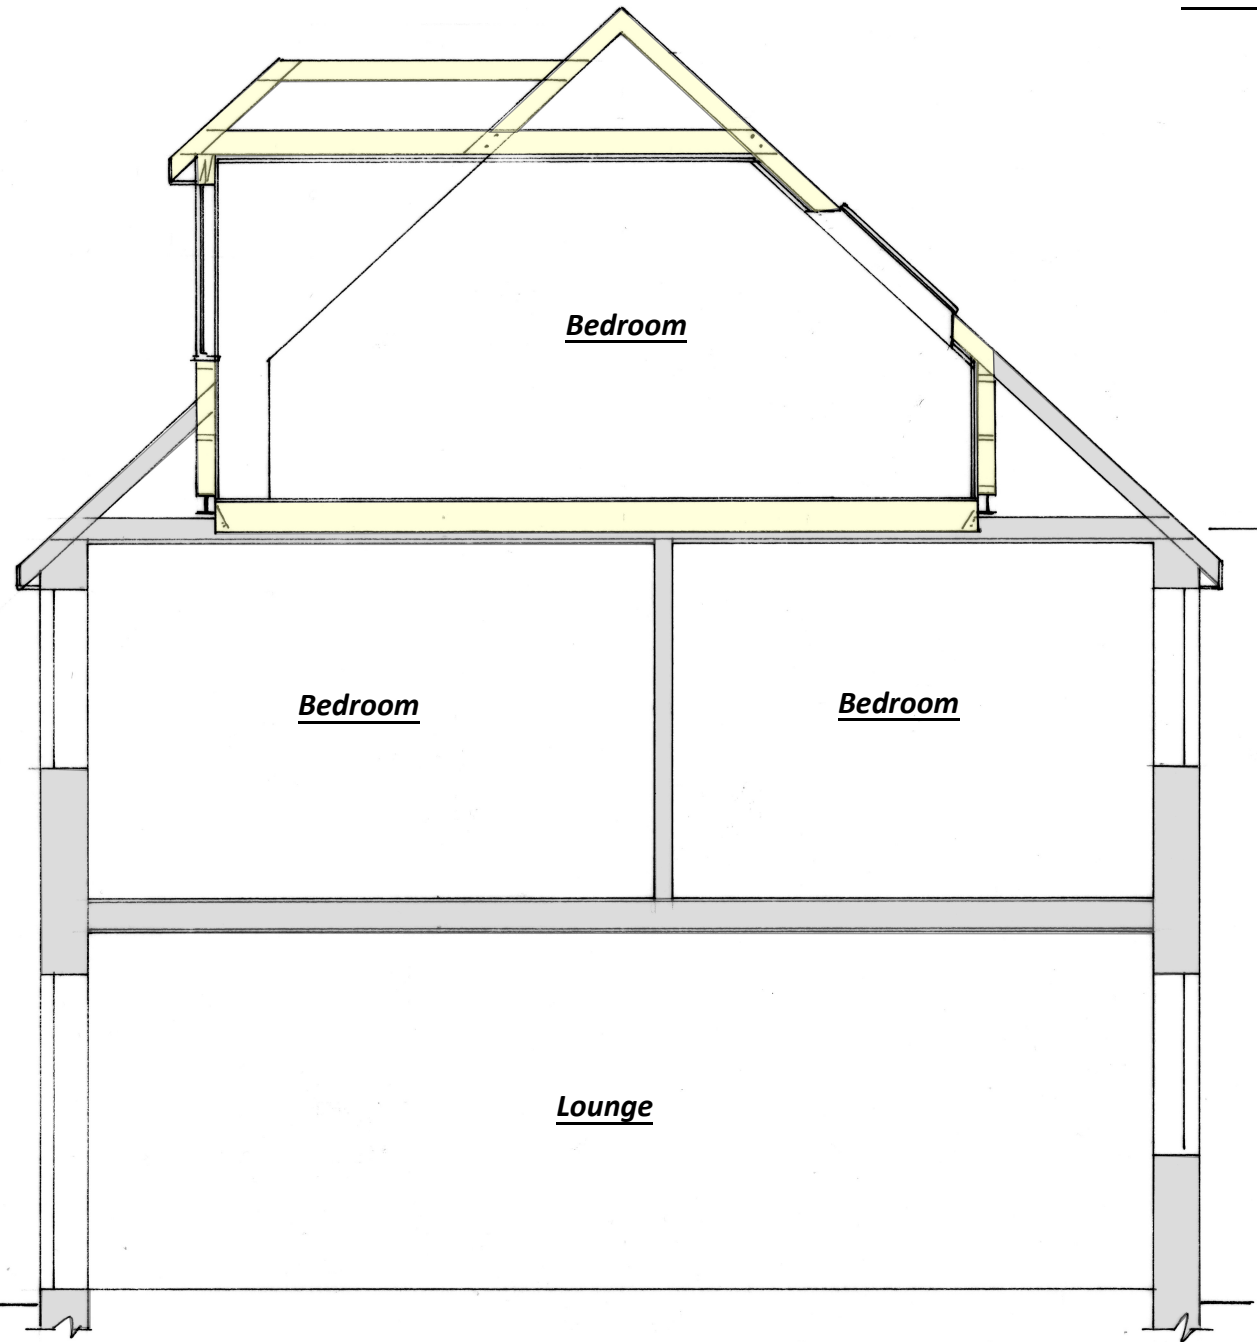

Section A-A 1:50

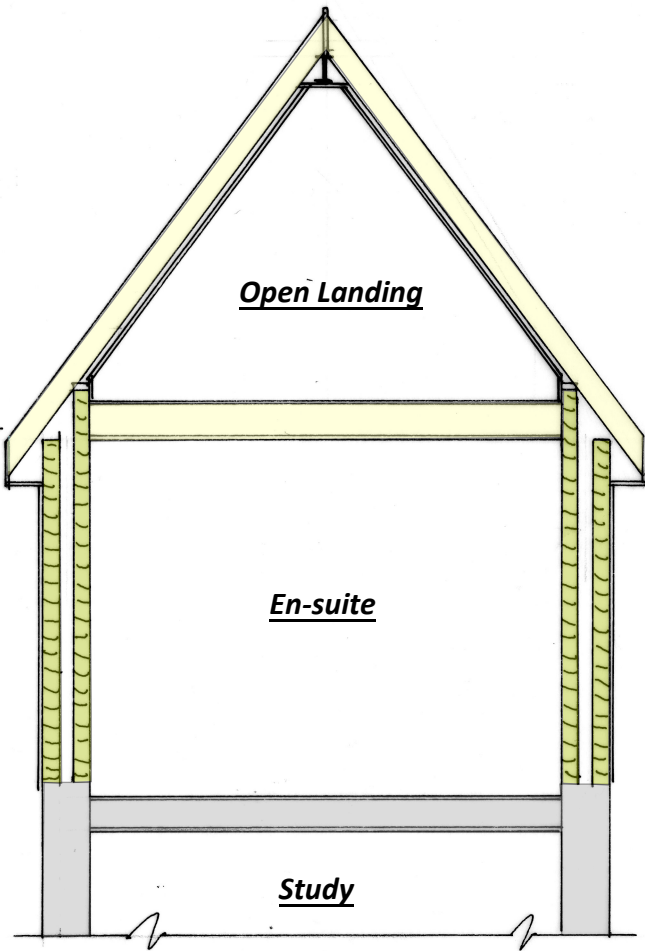

Section B-B 1:50

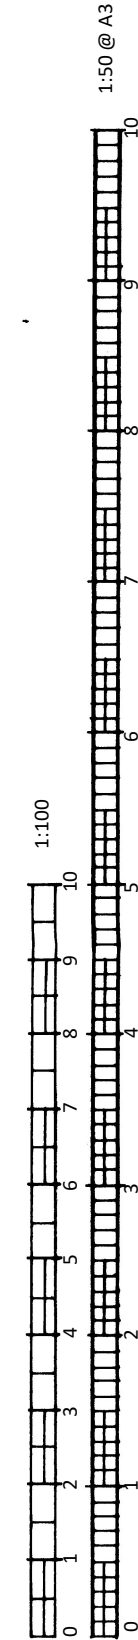

BSB S.Barrett Architectural, Structural & Party Wall Services stevebsbltd@yahoo.com 07974 715009		cabe chartered association of building engineers	
3 Beedingwood Drive, Horsham		CLIENT: Mr Profit DATE: 28.03.2026 DRWG No: BSB/26231/9	A3
Loft conversion & 1st floor extension		CBuildE chartered building engineer	