


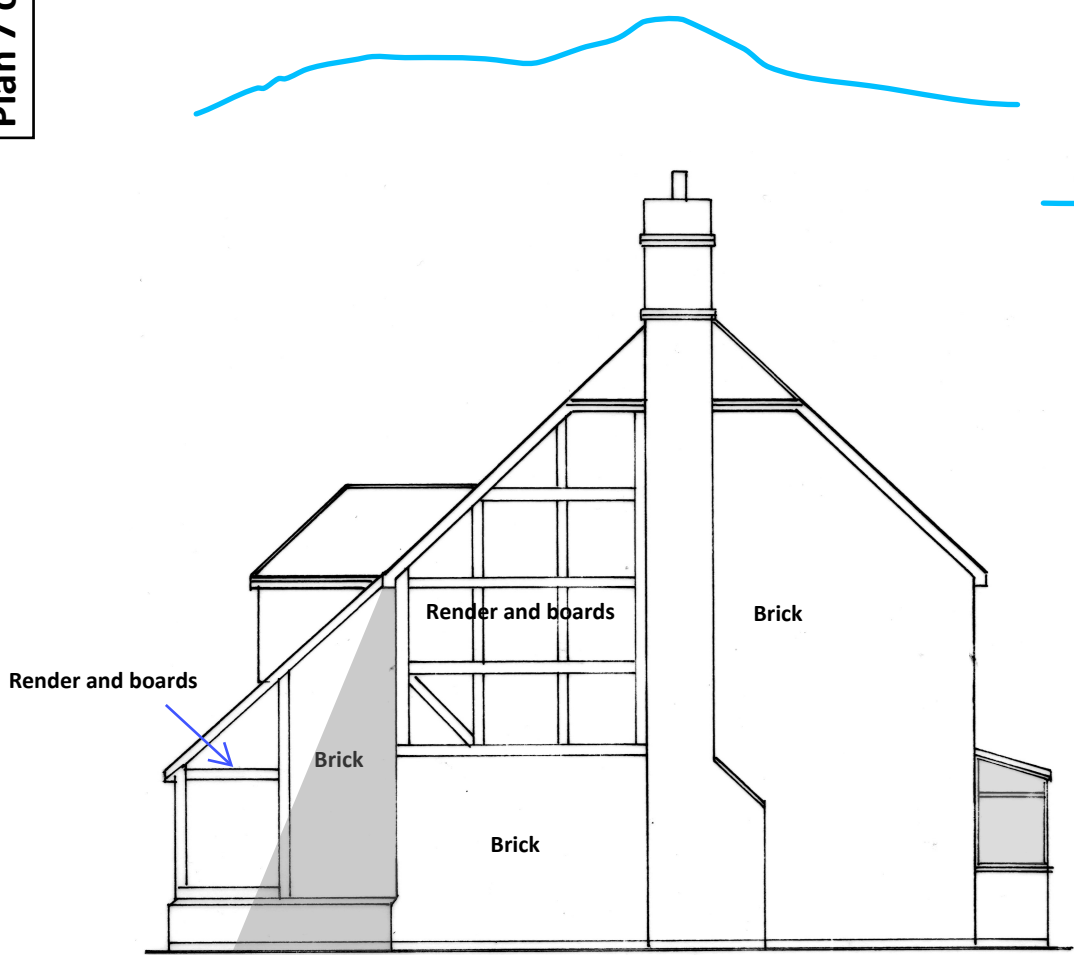


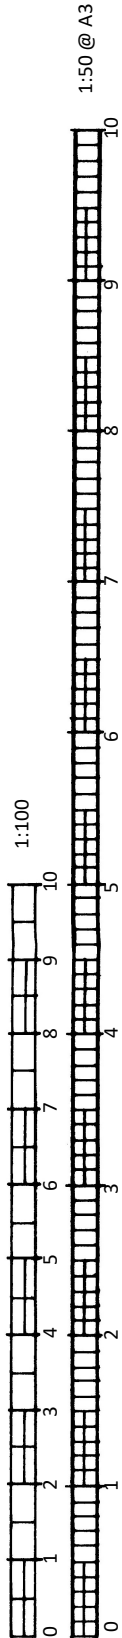


Existing Side Elevation (South) 1:100

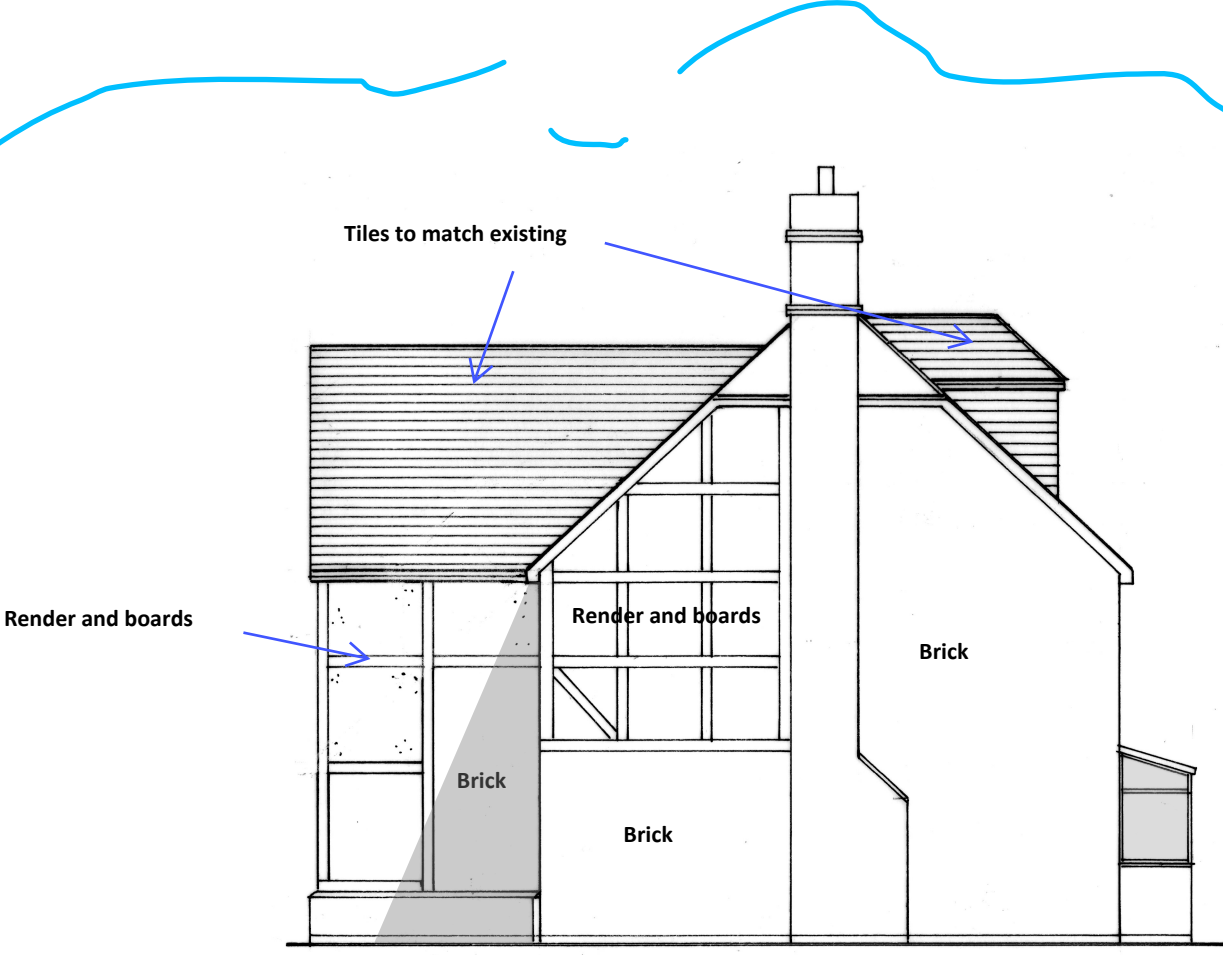

Proposed Side Elevation (South) 1:100

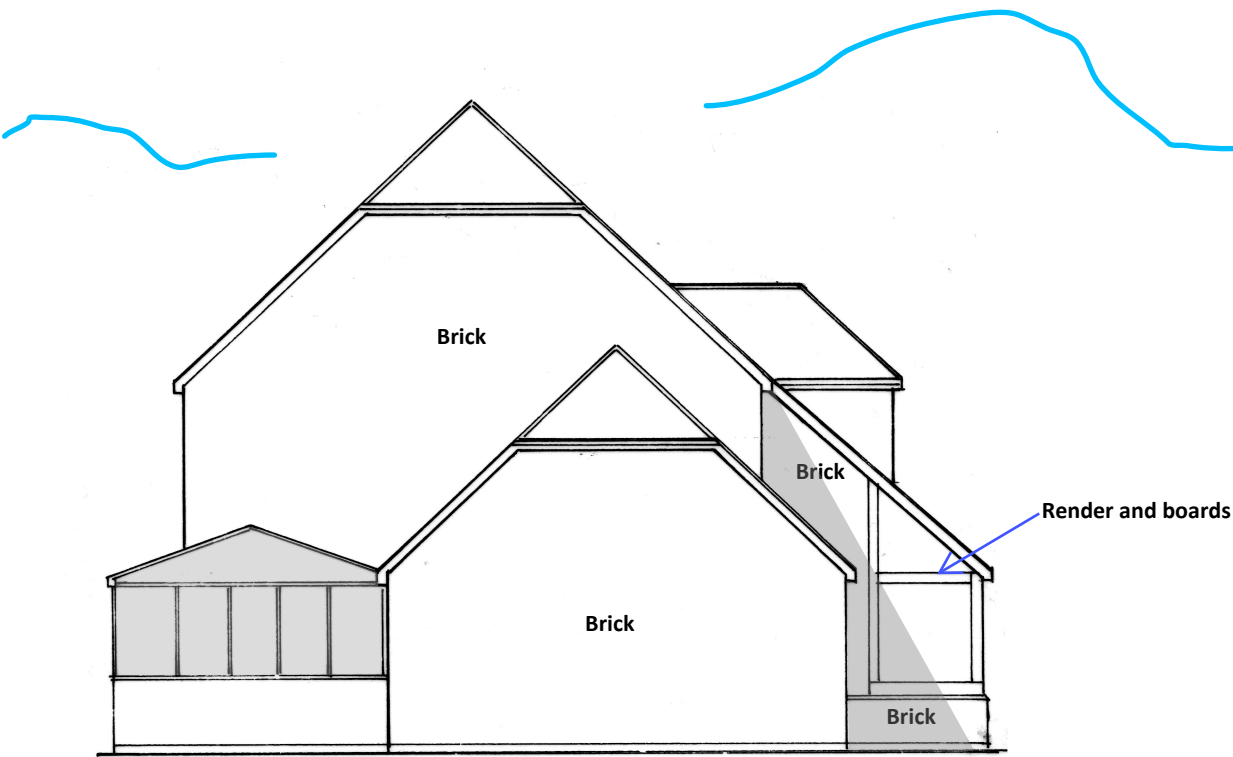

Existing Side Elevation (North) 1:100

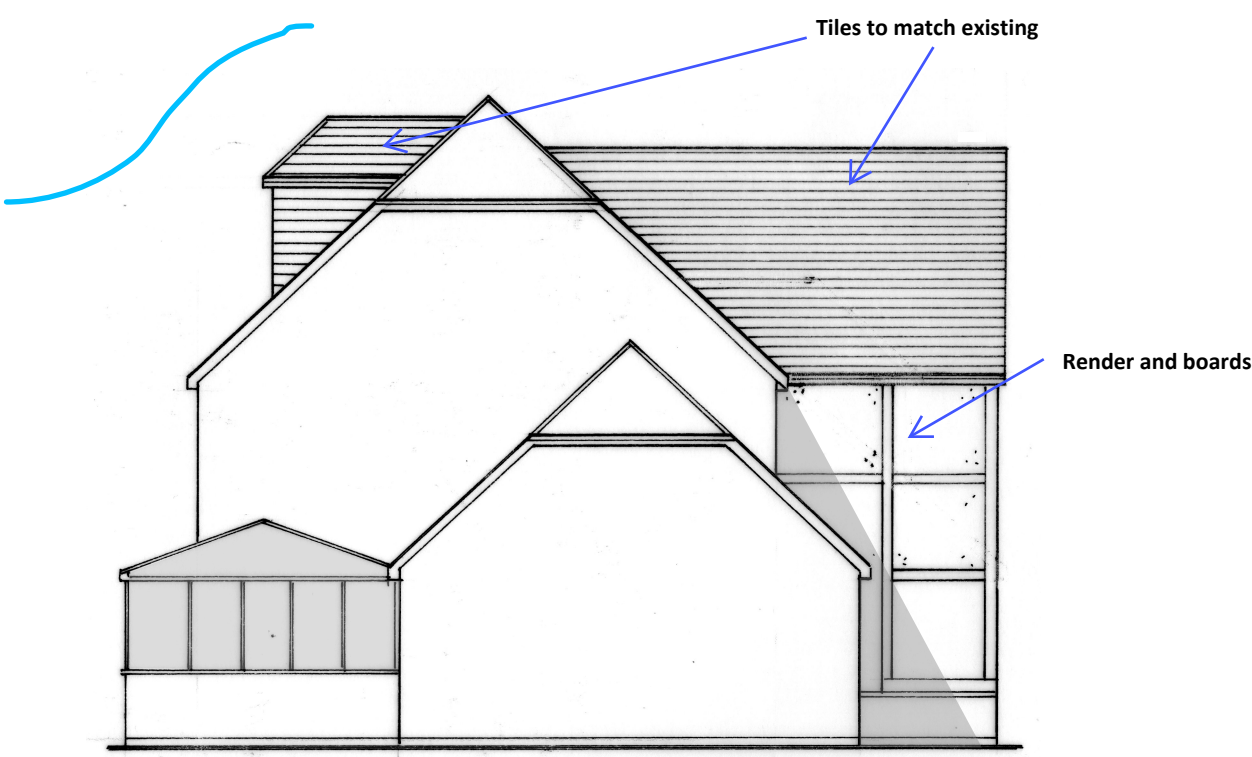

Proposed Side Elevation (North) 1:100