



NOTES



- DO NOT SCALE OFF THIS DRAWING EXCEPT FOR PLANNING PURPOSES
- CHECK ALL DIMENSIONS ON SITE BEFORE ANY WORK IS COMMENCED
- ALL GOODS MATERIALS AND WORKMANSHIP MUST CONFORM WITH CURRENT BUILDING REGULATIONS, BRITISH STANDARDS AND CODES OF PRACTICE
- COPYRIGHT OF THIS DRAWING IS RETAINED BY THE ARCHITECT AND IT MUST NOT BE REPRODUCED WITHOUT WRITTEN CONSENT

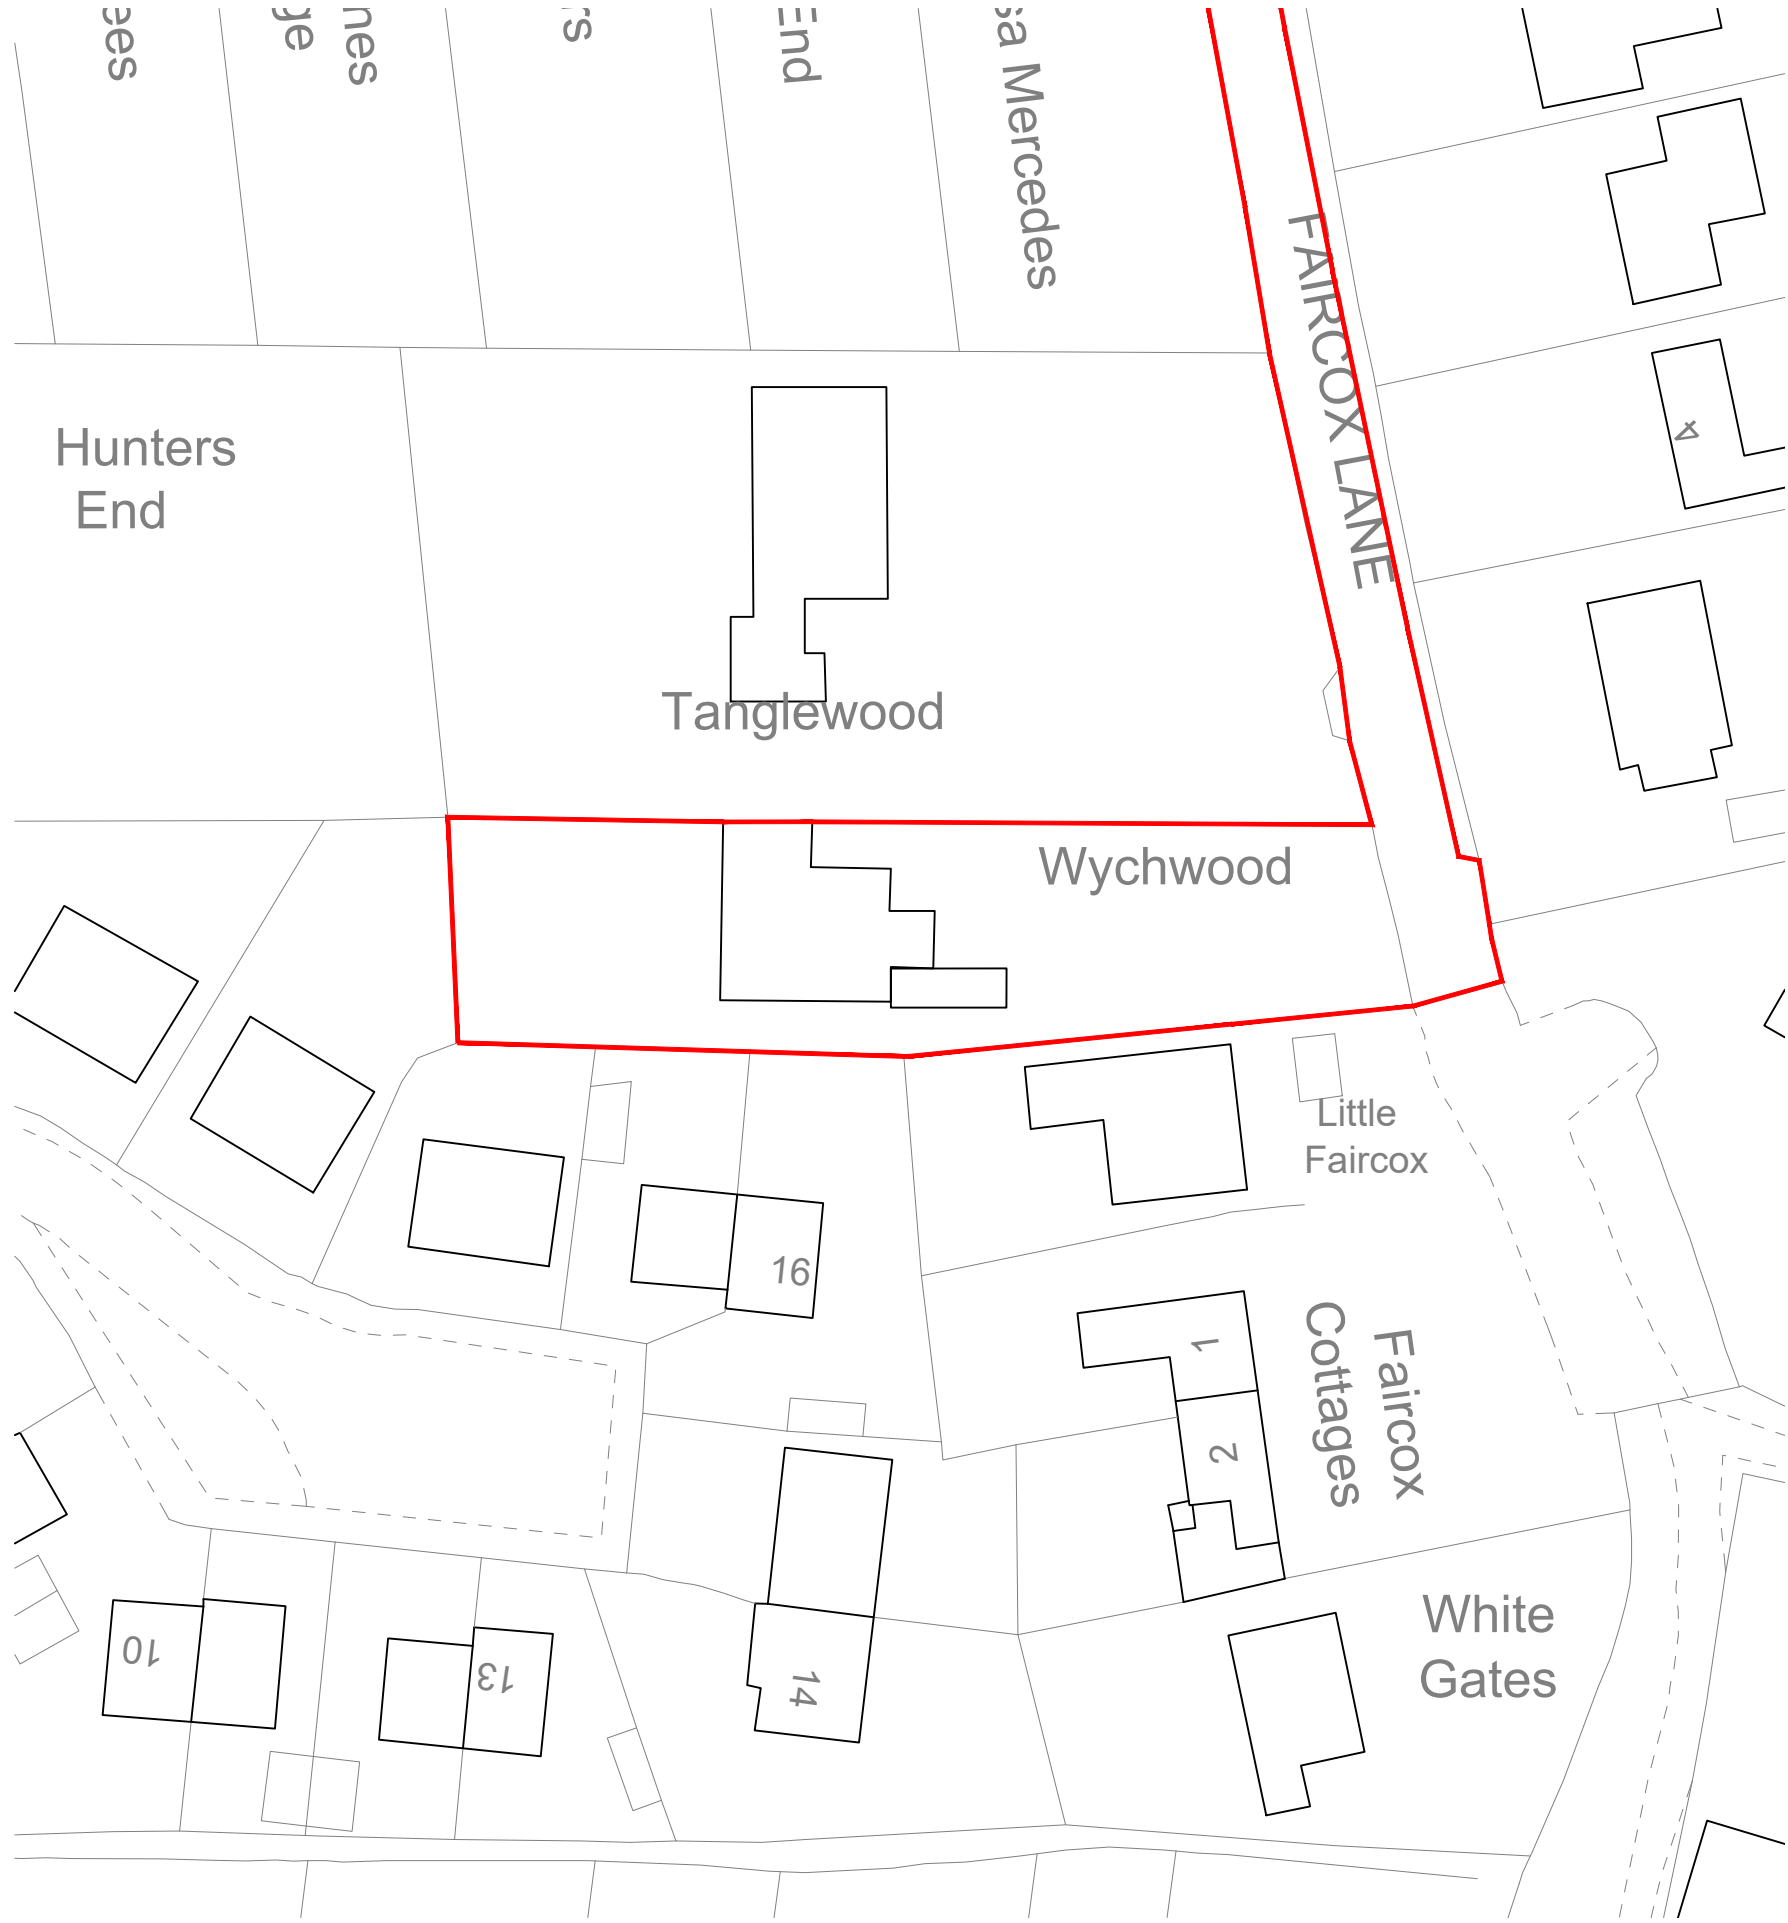

Location Plan 1:1250

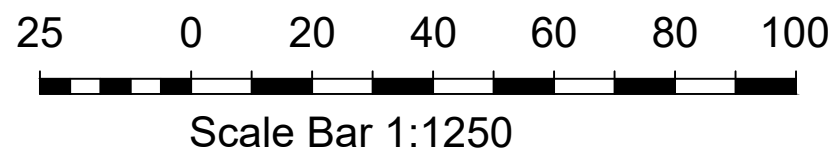

Block Plan 1:500

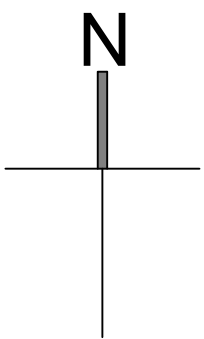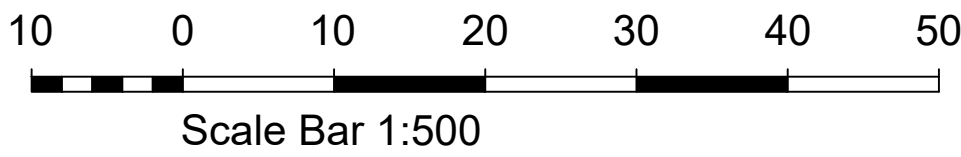

REV	DATE	BY	AMENDMENT
folkes architects			
L 01903 868629 info@folkesarchitects.co.uk			
The Old Forge & Church Street Stamington West Sussex BN20 4LA			
CLIENT			
Mr & Mrs Preston			
JOB TITLE			
Replacement Dwelling Wychwood House Faircox Lane Henfield BN5 9PD			
DRAWING TITLE			
Location Plan As Proposed			
DRAWING STATUS			
PLANNING			
NOT FOR CONSTRUCTION USE UNLESS STATED AS 'CONSTRUCTION'			
DATE	SCALE	DRAWN BY	CHECKED BY
June 2024	1:1250@A1	BH	MF
JOB NO.	DRAWING NO.	REVISION	
24011	2.02	/	