



NOTES

- DO NOT SCALE OFF THIS DRAWING EXCEPT FOR PLANNING PURPOSES
- CHECK ALL DIMENSIONS ON SITE BEFORE ANY WORK IS COMMENCED
- ALL GOODS MATERIALS AND WORKMANSHIP MUST CONFORM WITH CURRENT BUILDING REGULATIONS, BRITISH STANDARDS AND CODES OF PRACTICE
- COPYRIGHT OF THIS DRAWING IS RETAINED BY THE ARCHITECT AND IT MUST NOT BE REPRODUCED WITHOUT WRITTEN CONSENT

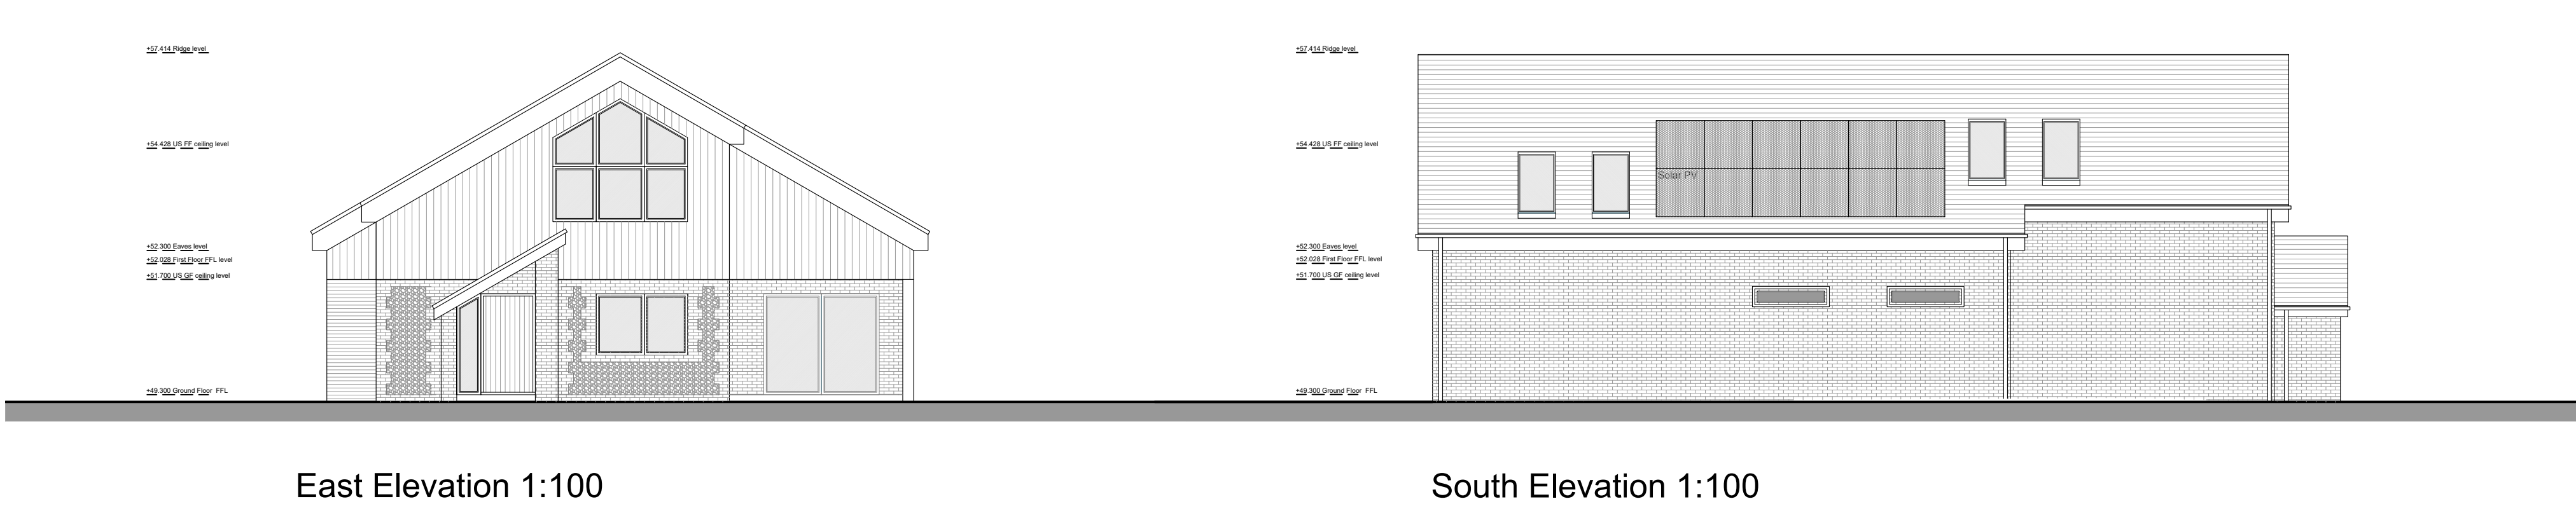

Materials Legend

- SLATE ROOF
- VERTICAL WEATHERBOARD CLADDING
- COLOUR THROUGH RENDER
- BRICKWORK
- ALUMINIUM TRIM (GREY)
- WINDOWS & DOORS (GREY)

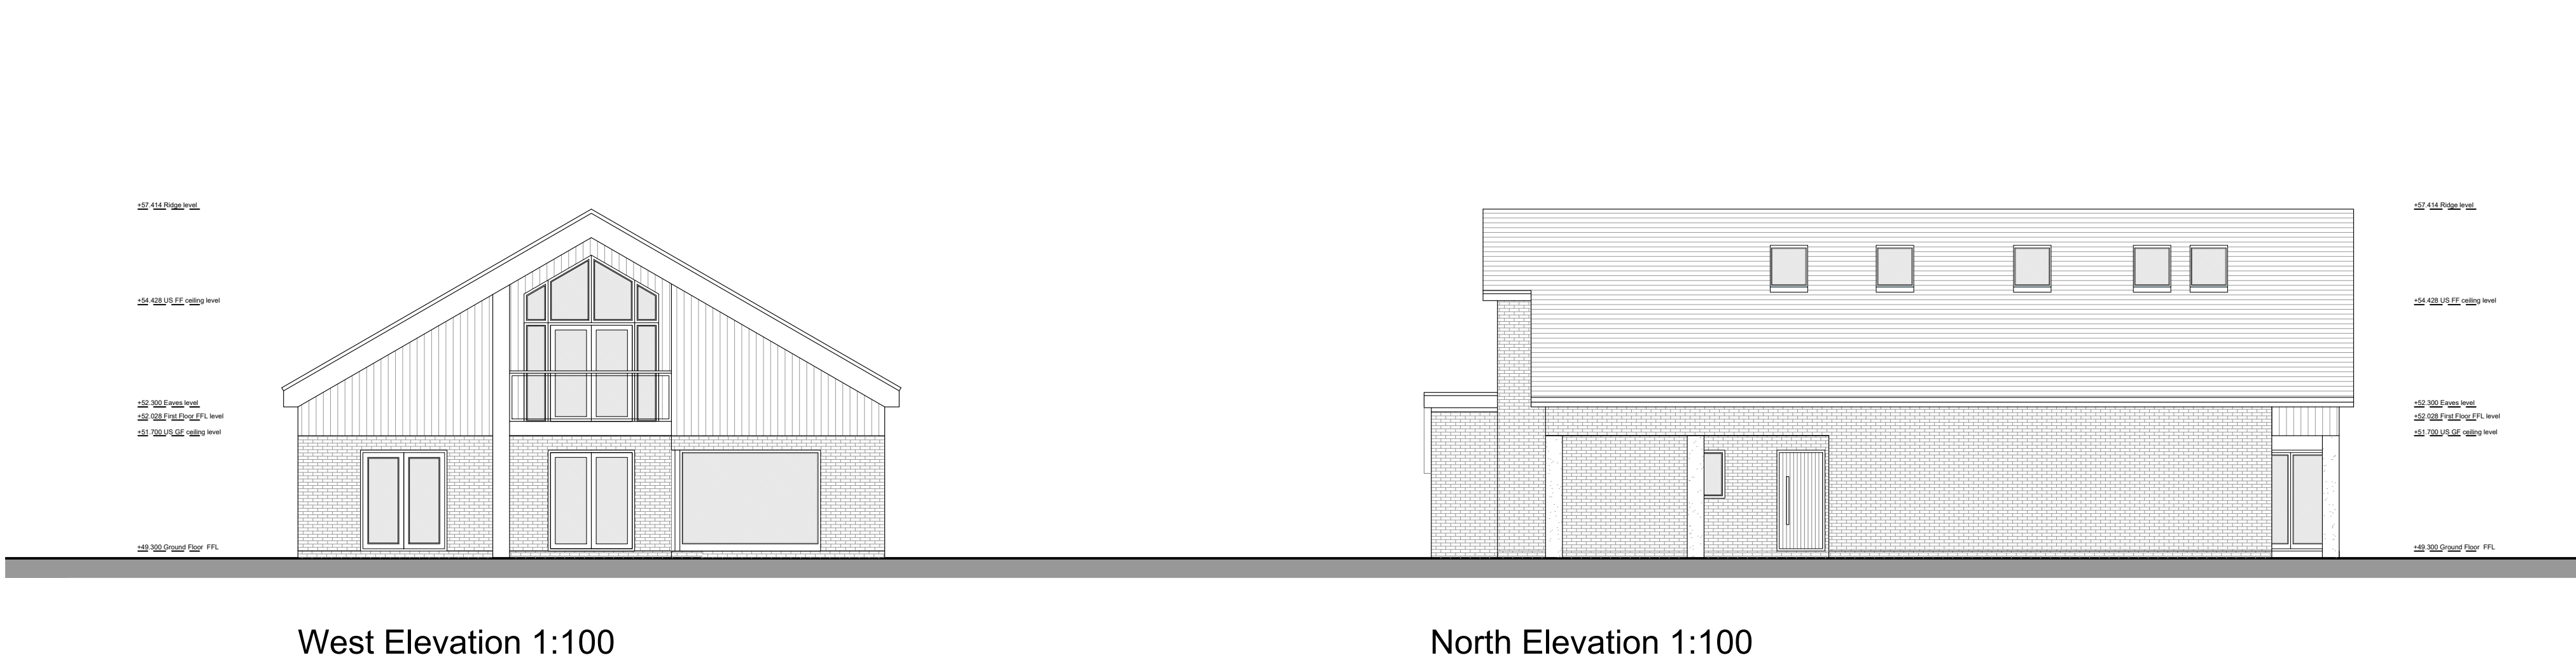

|   |                     |                |                              |
|---|---------------------|----------------|------------------------------|
|   |                     |                |                              |
| A   | 30.04.25            | BH             | S73 Amendments to elevations |
| REV   | DATE                | BY             | AMENDMENT                    |
| <div><div>folkesarchitects</div><div><div>1 517855 828029</div><div>info@folkesarchitects.co.uk</div></div><div>The Old Forge<br/>8 Church Street<br/>Sturminster Newton<br/>Dorset, Dorset B20 9PL</div></div> |                     |                |                              |
| CLIENT<br>Mr & Mrs Preston   |                     |                |                              |
| JOB TITLE<br>Replacement Dwelling<br>Wychwood House<br>Fairfox Lane<br>Henfield<br>BN5 9PD   |                     |                |                              |
| DRAWING TITLE<br>Elevations<br>As Proposed   |                     |                |                              |
| DRAWING STATUS<br>PLANNING<br>NOT FOR CONSTRUCTION USE UNLESS STATED AS 'CONSTRUCTION'   |                     |                |                              |
| DATE<br>June 2024   | SCALE<br>1:100@A1   | DRAWN BY<br>BH | CHECKED BY<br>MF             |
| JOB NO.<br>25075   | DRAWING NO.<br>2.05 | REVISION<br>B  |                              |

