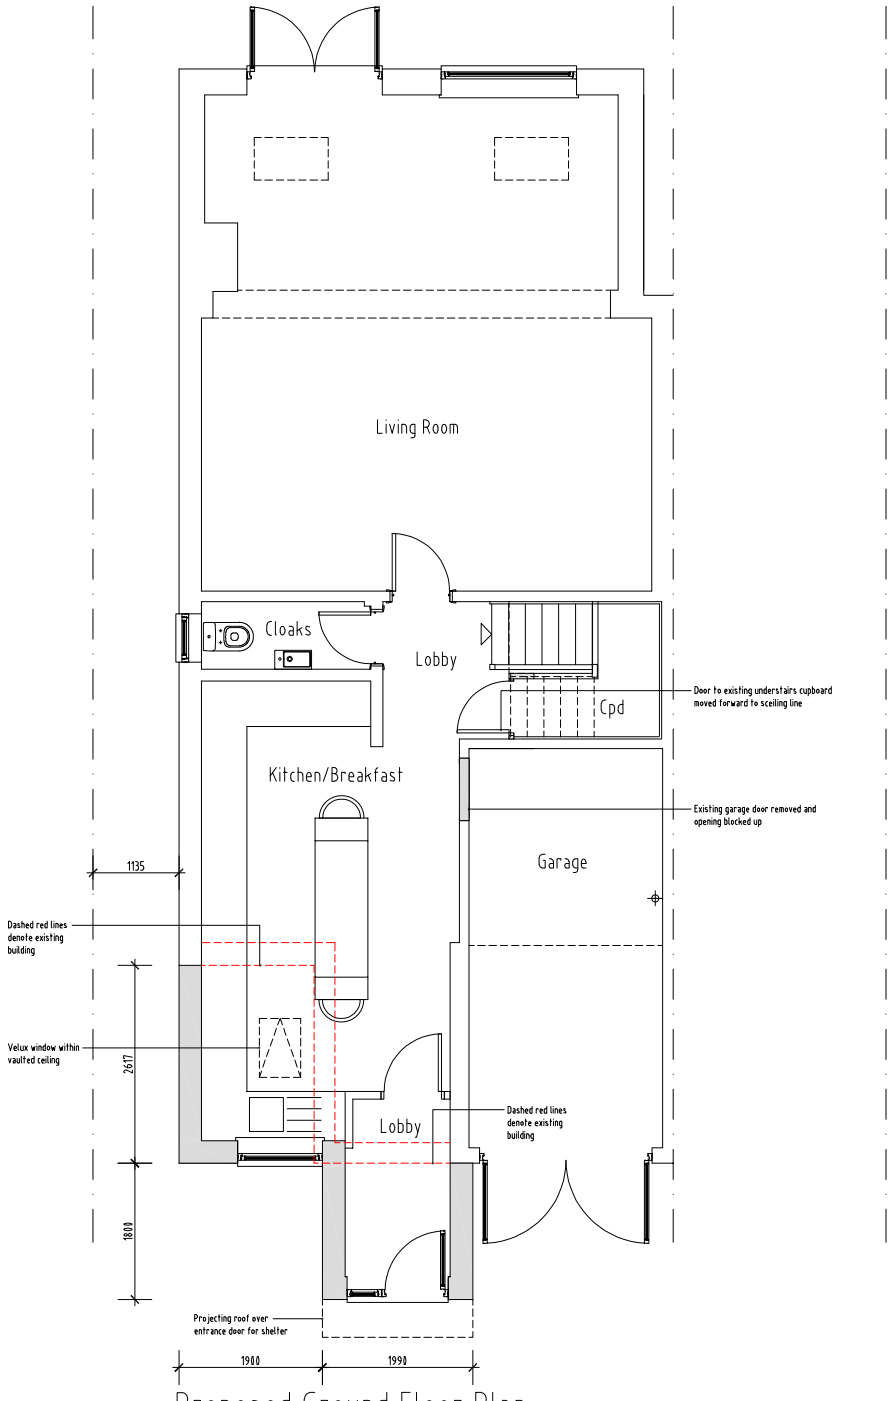

Proposed Ground Floor Plan

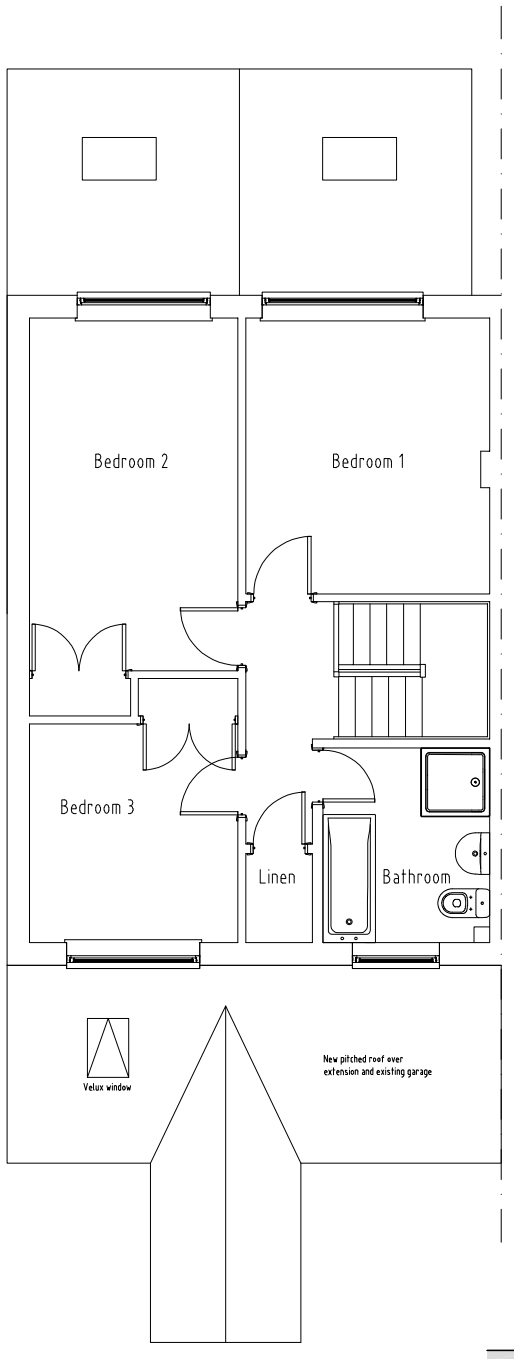

Proposed First Floor Plan

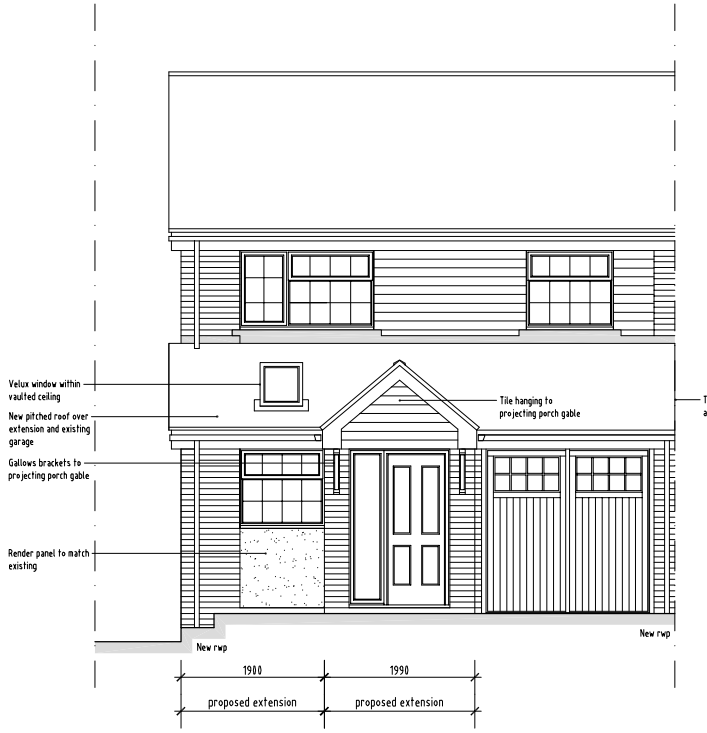

Proposed Front Elevation

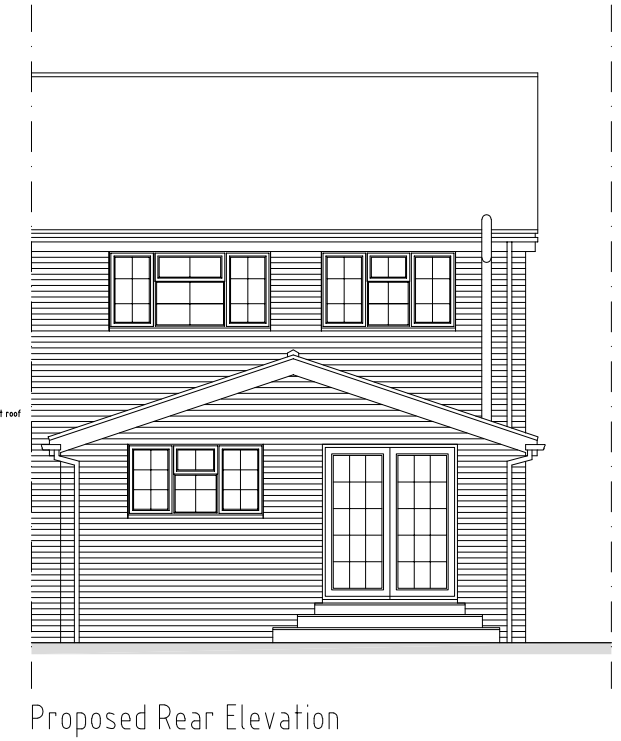

Proposed Rear Elevation

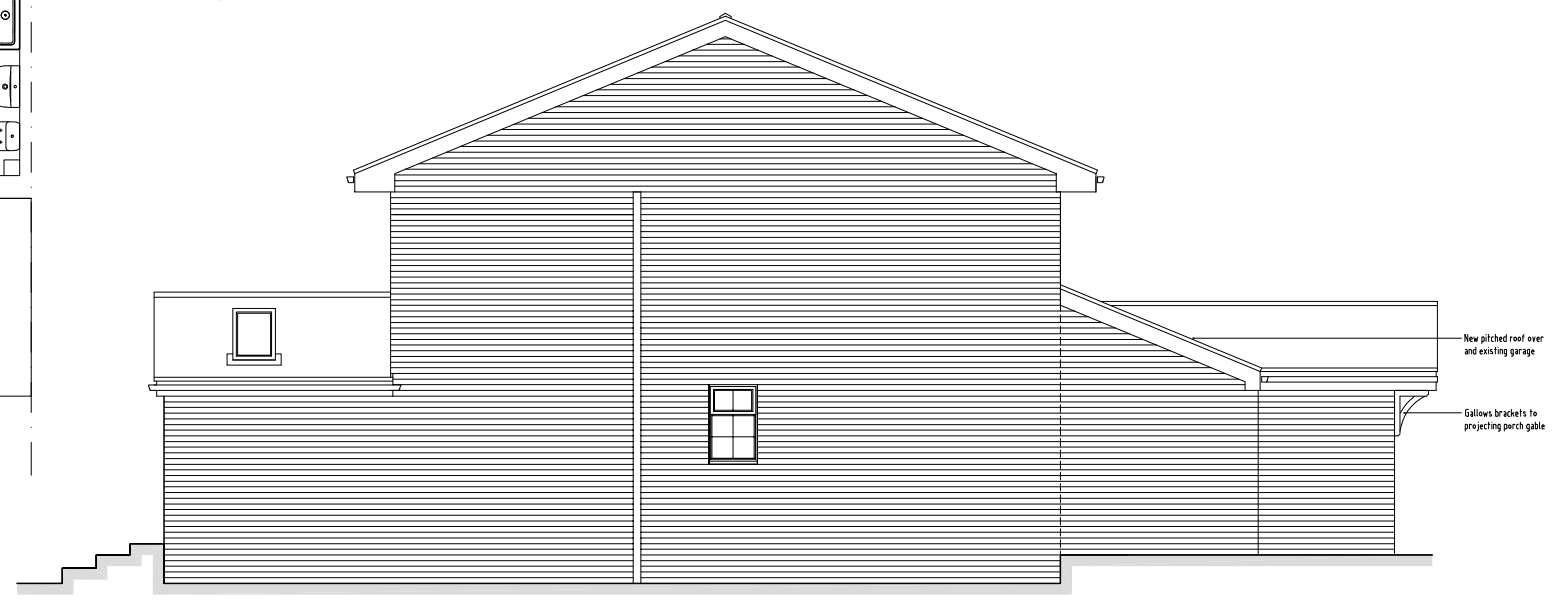

Proposed Side Elevation

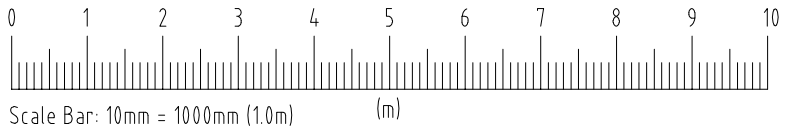

Scale Bar: 10mm = 1000mm (1.0m)

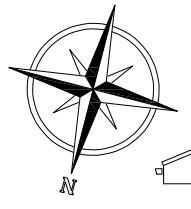

Proposed Side Elevation

Revision	Date	Description
A	15.03.25	Proposed entrance porch projection amended

Applicant Mr & Mrs Grover			Project Title 28 Howard Road Horsham West Sussex RH13 6AB			Drawing Title Proposed Floor Plans and Elevations
Dwg No.	**28HR/P2025/20**	A	Scale	1:100 at A3	Date	Mar 2025