



NOTES


1. This drawing is to be read in conjunction with all relevant documents and specifications.
2. Scaleable for planning purposes only.
3. This drawing has been prepared for information purposes only and must not be used for tender or construction purposes.

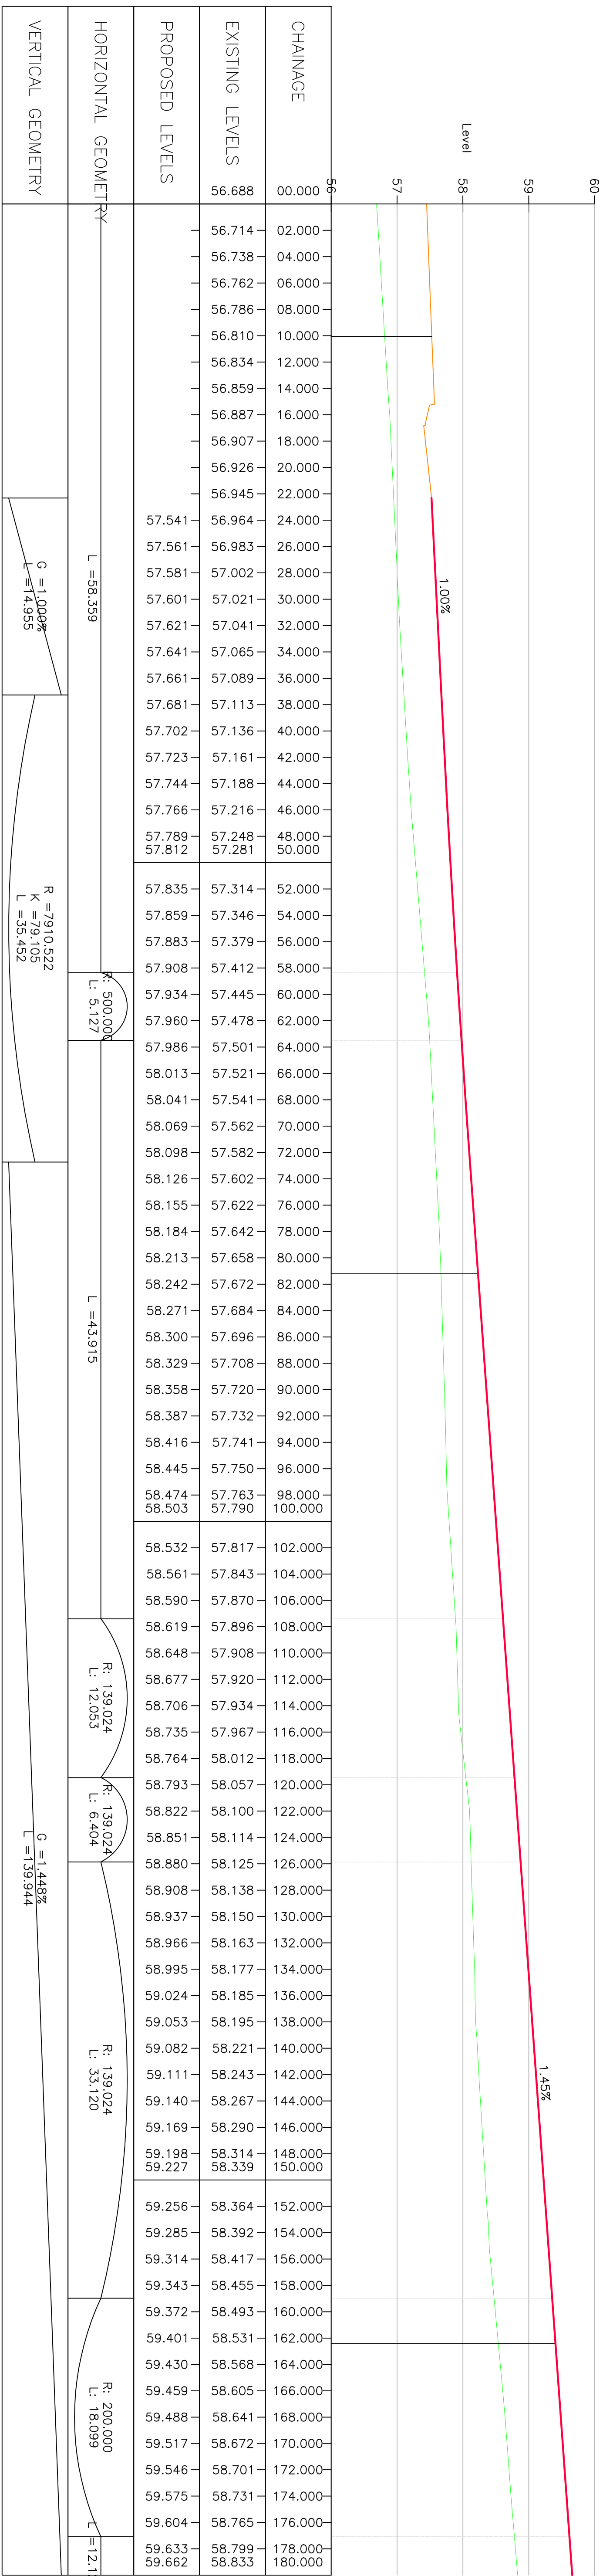

ALG - SPINE ROAD 2 - CL CH 0.000m TO 180.000m
SCALE: H 1:250, V 1:50. DATUM: 56.000

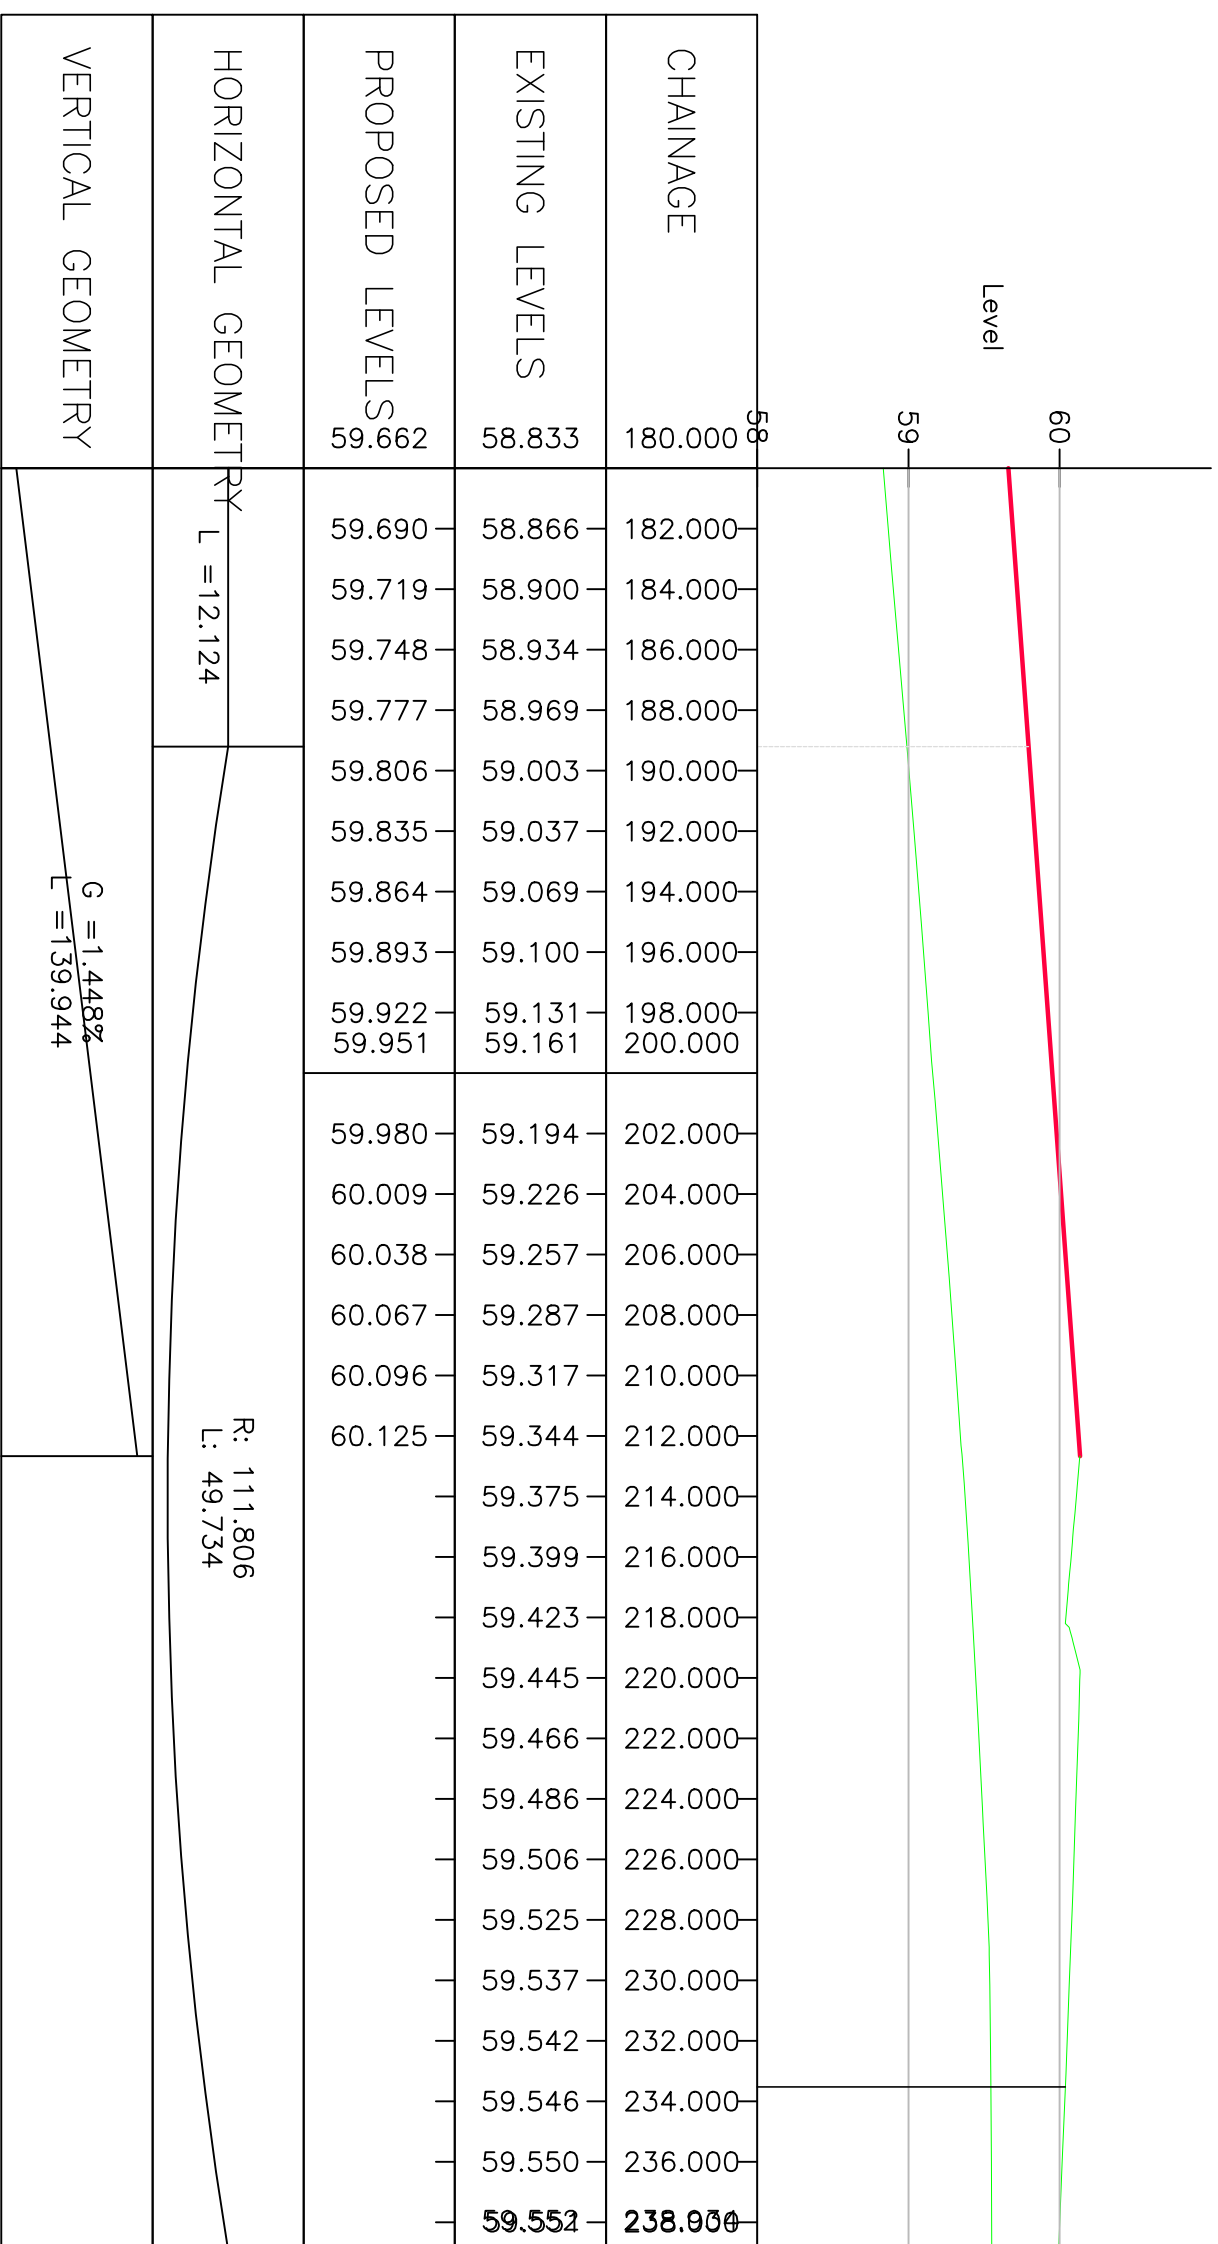

ALG - SPINE ROAD 2 - CL CH 180.000m TO 238.934m
SCALE: H 1:250, V 1:50. DATUM: 58.000

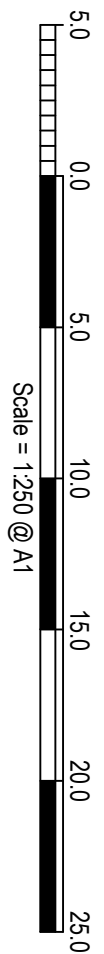

P4	Scale bar added.	03/10/2025	TH	CS
P3	Sections revised.	03/09/2025	AH	CS
P2	Revised alignments and long sections.	05/08/2025	AH	CS
Rev.	Description	Date	By	Chkd



Glanville

Survey > Plan > Engineer

- 

Civil Engineering
- 

Structural Engineering
- 

Transport Planning
- 

Highways Engineering
- 

Building Surveying
- 

Geomatics

[Herfordshire](#) | [Oxfordshire](#) | [Cambridgeshire](#) | [Bristol](#)

Client:	Legal & General (Strategic Land North Horsham) Ltd		
Project:	Mowbray (Land North of Horsham)		
Title:	RMA2 - Employment Land Long Sections Sheet 2 of 5		
Engineer:	A. Horper	Date:	April 2025
Director:	J. Birch	Scale:	As shown @ A1
Status:	PLANNING		
Drawing No.	MOW-RMA2-PH2-1008		Rev/ P4