



NOTES


- 1. This drawing is to be read in conjunction with all relevant documents and specifications.
- 2. Suitable for planning purposes only.
- 3. This drawing has been prepared for information purposes only and must not be used for tender or construction purposes.

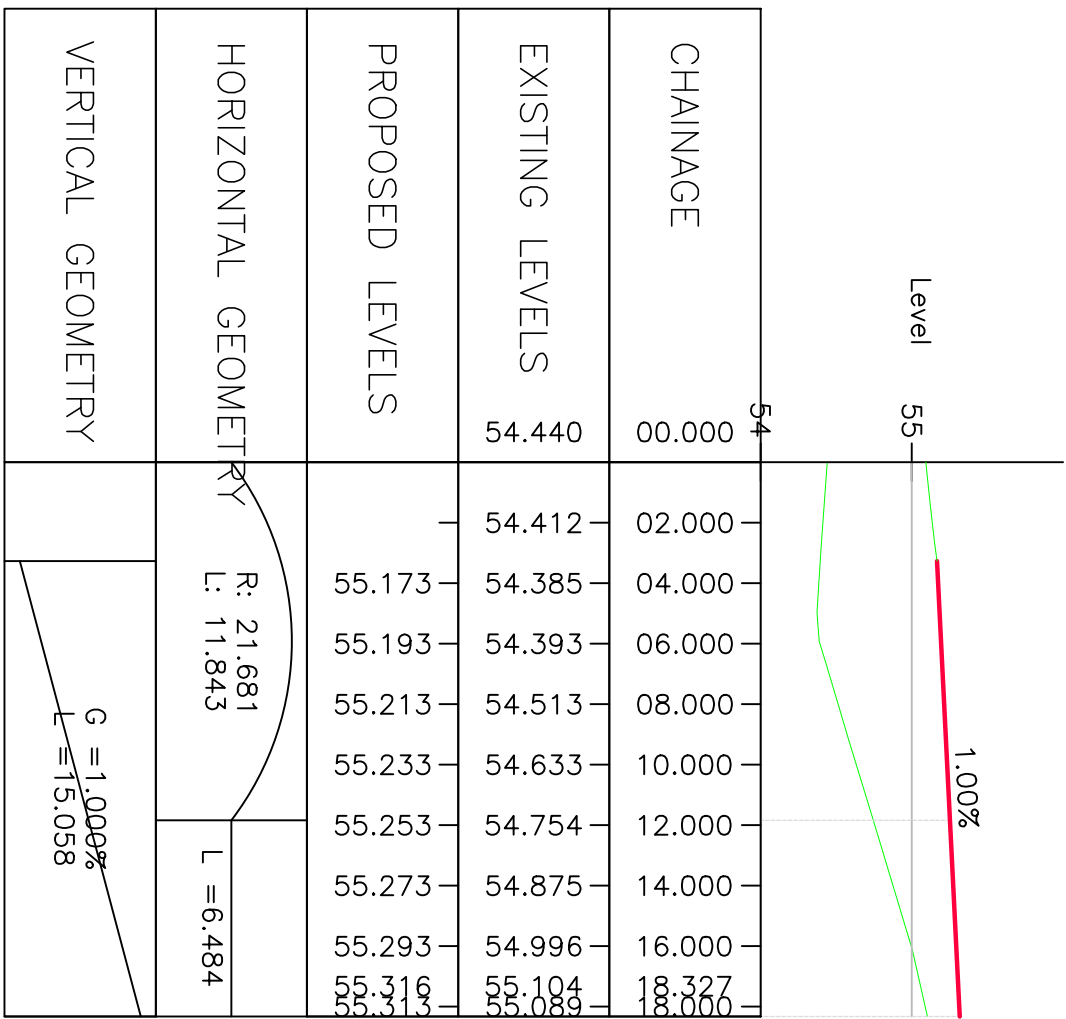


ALG – ACCESS ROAD 1 – CL CH 0.000m TO 18.327m  
SCALE: H 1:250,V 1:50. DATUM: 54.000

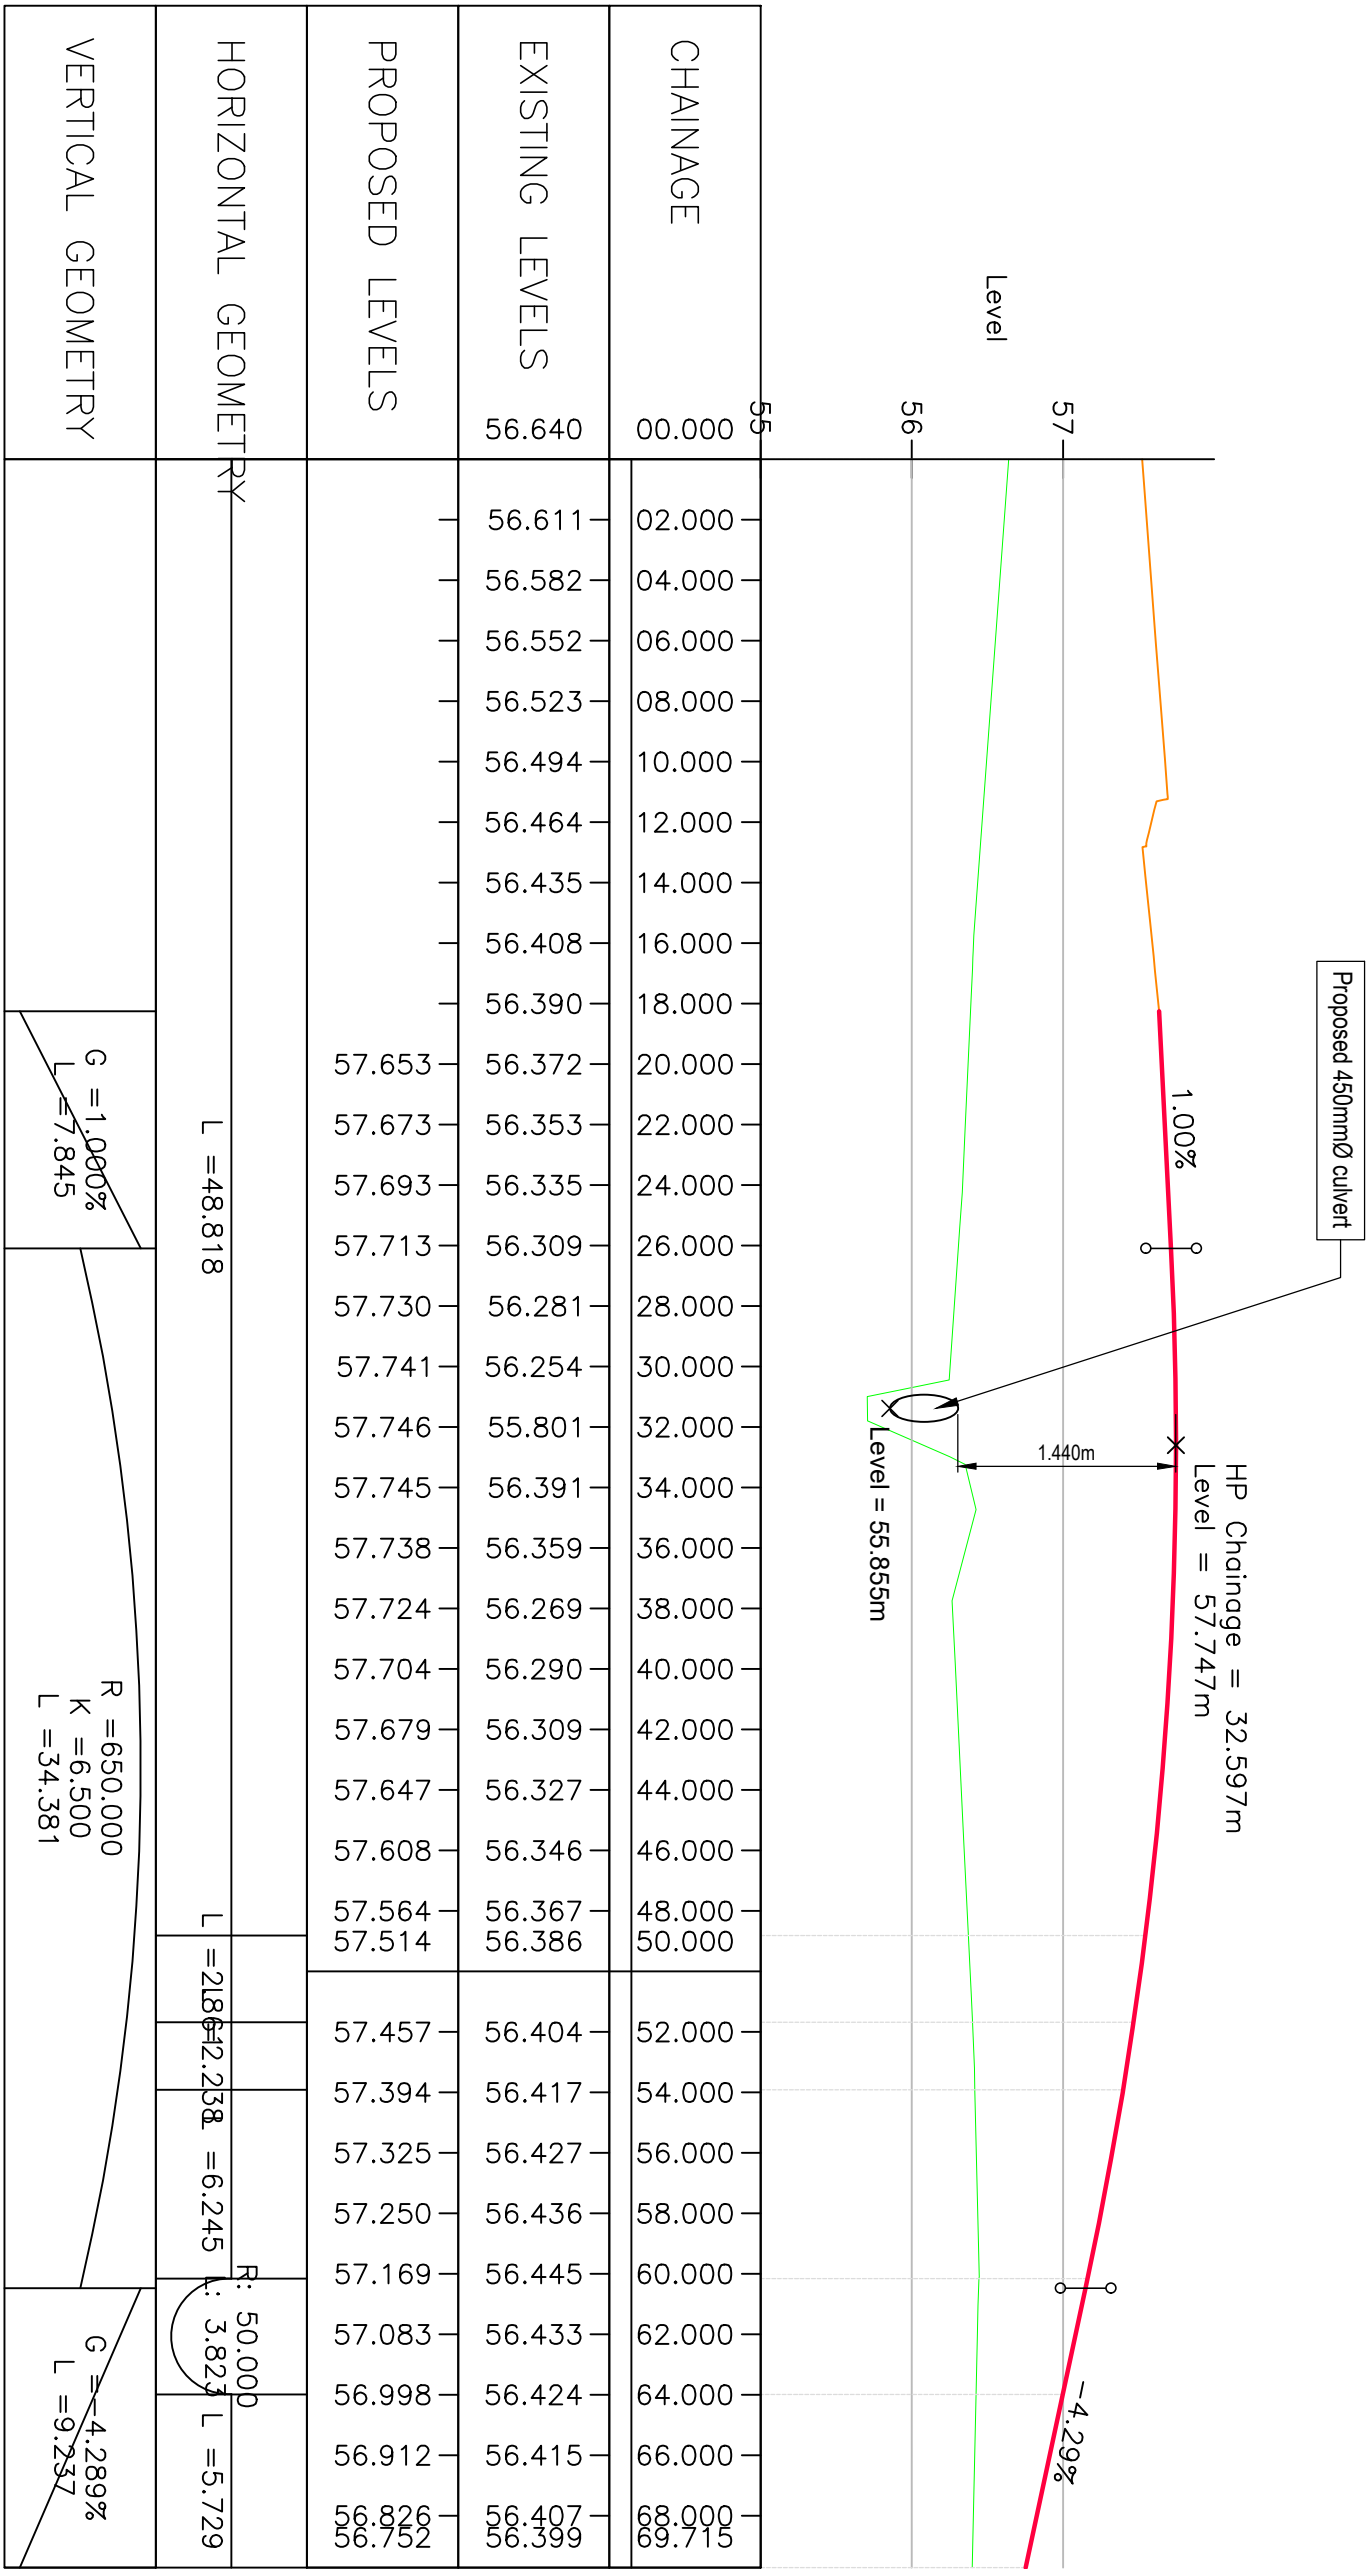


ALG – ACCESS ROAD 2 – CL CH 0.000m TO 69.715m  
SCALE: H 1:250,V 1:50. DATUM: 55.000

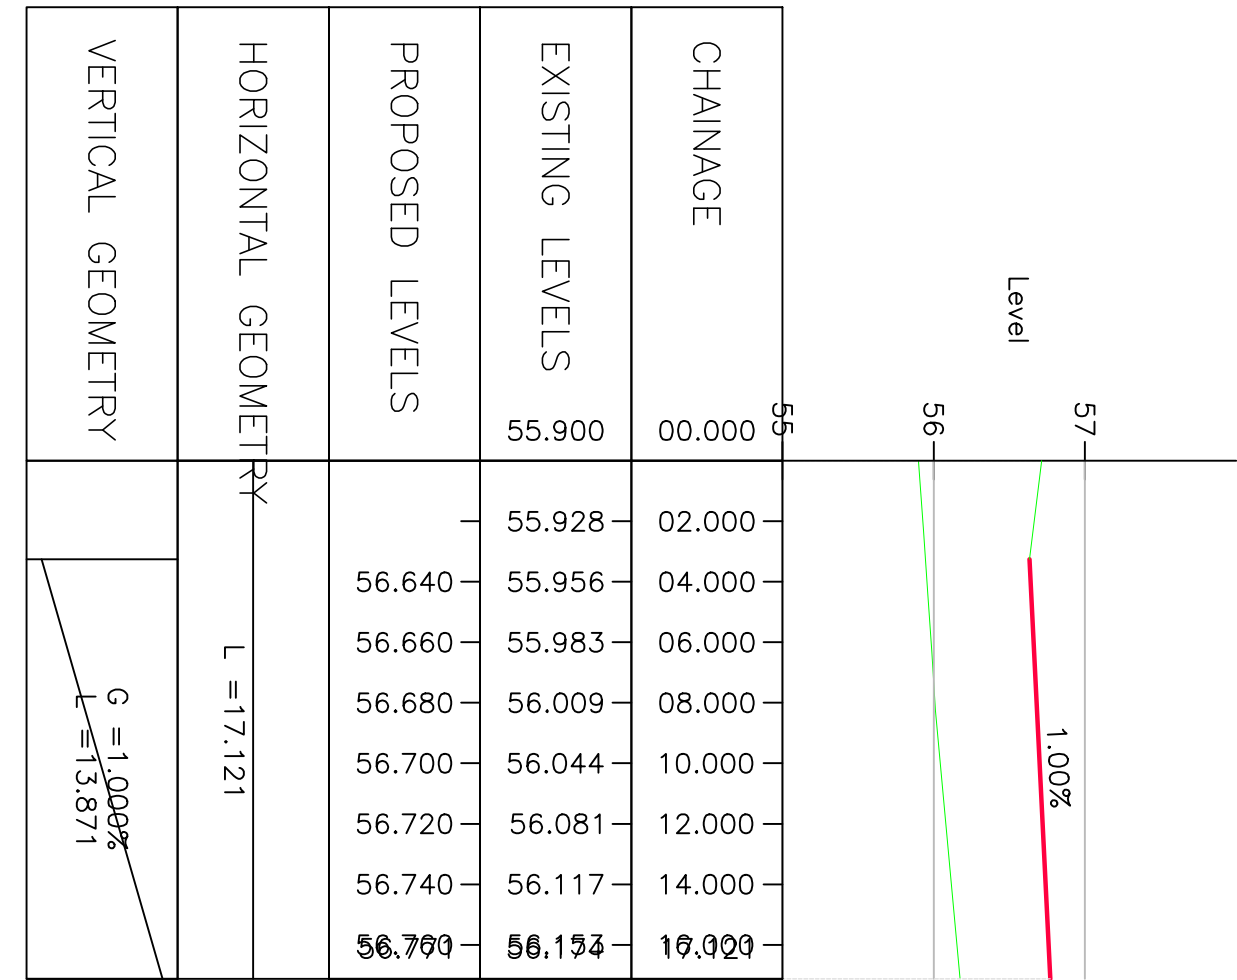

ALG – ACCESS ROAD 3 – CL CH 0.000m TO 17.121m  
SCALE: H 1:250,V 1:50. DATUM: 55.000

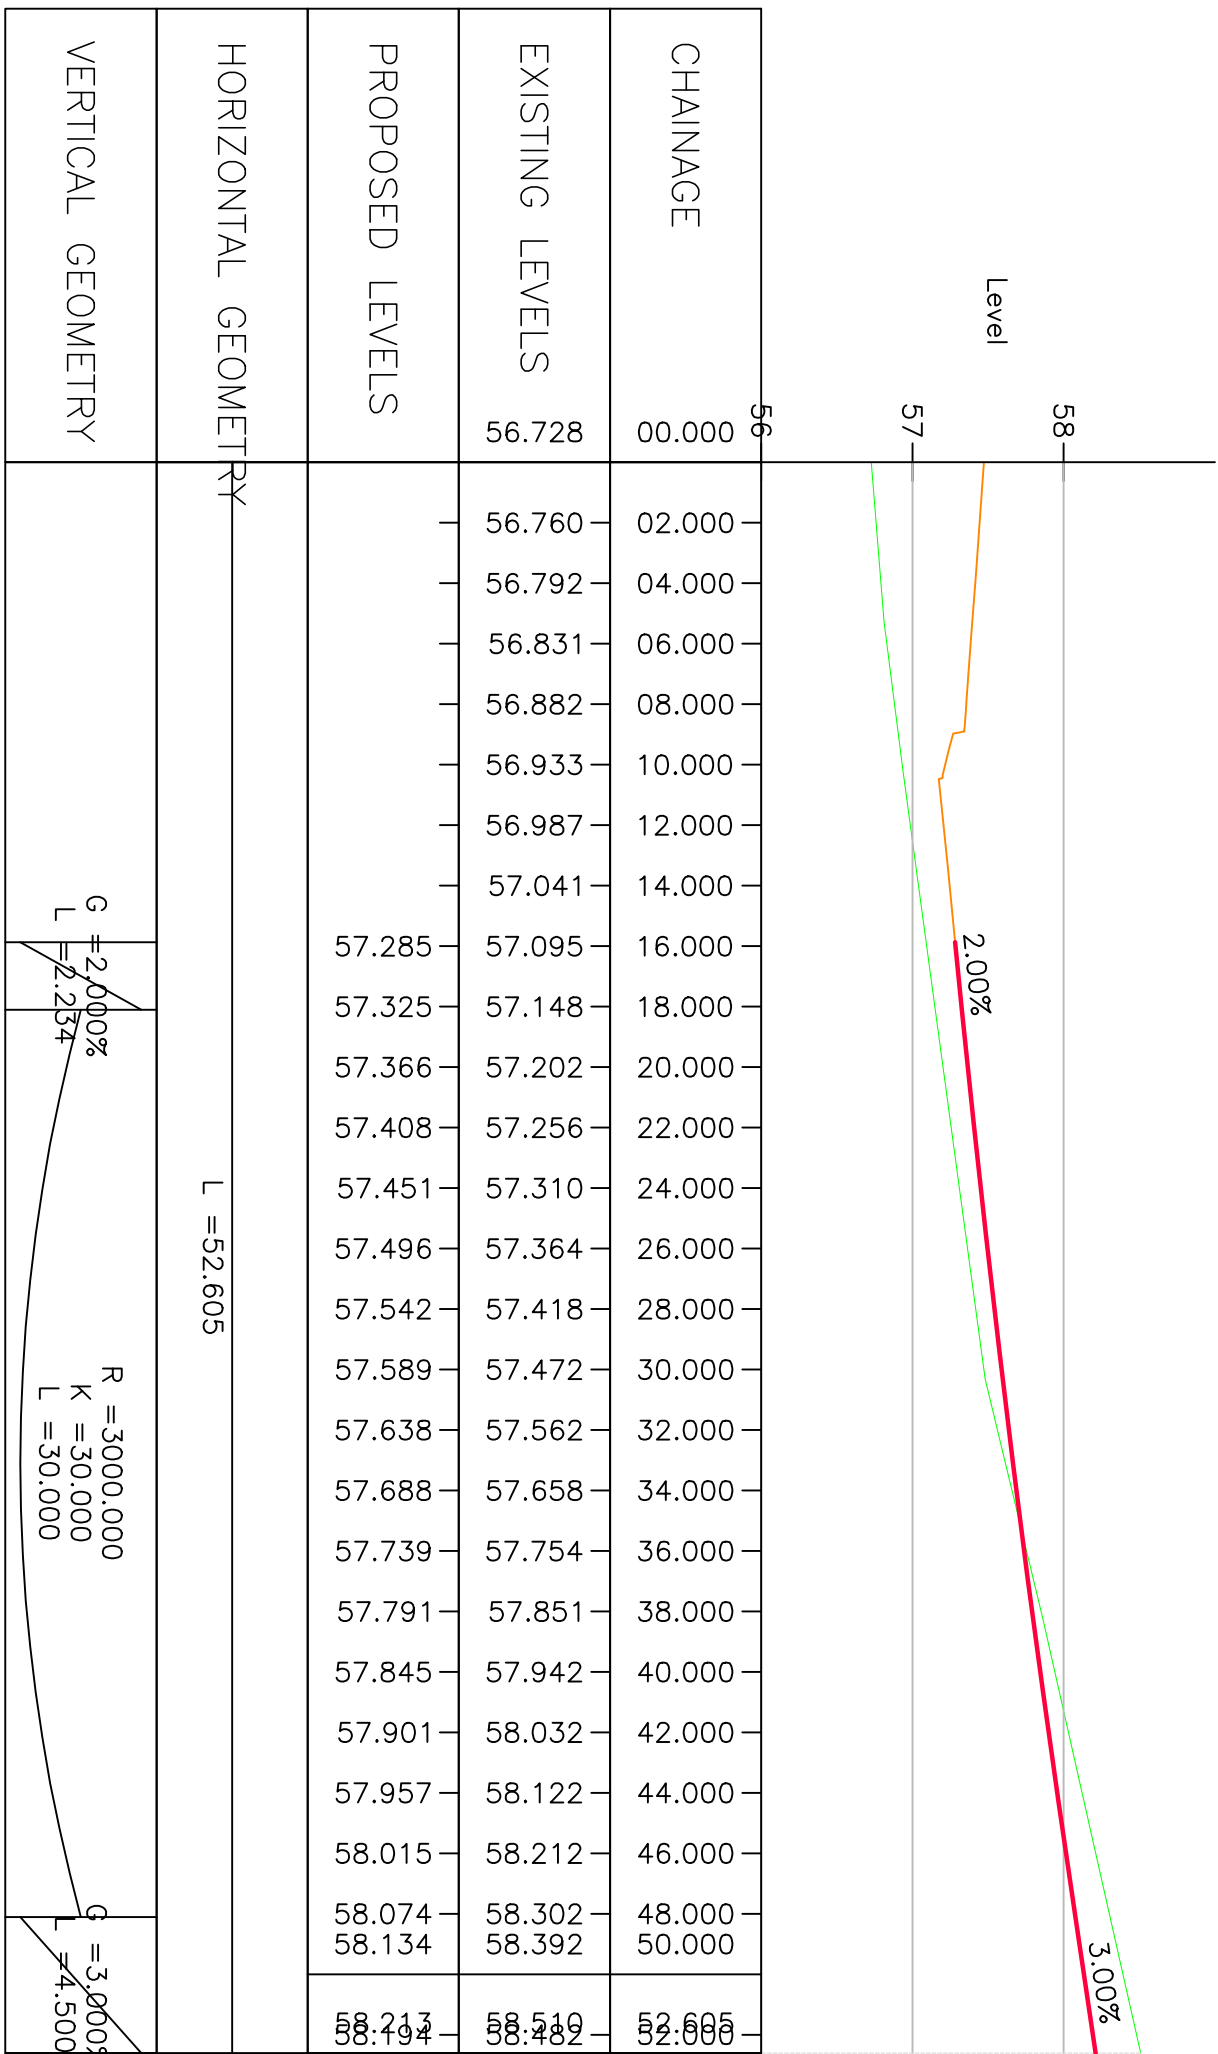

ALG – ACCESS ROAD 4 – CL CH 0.000m TO 52.605m  
SCALE: H 1:250,V 1:50. DATUM: 56.000

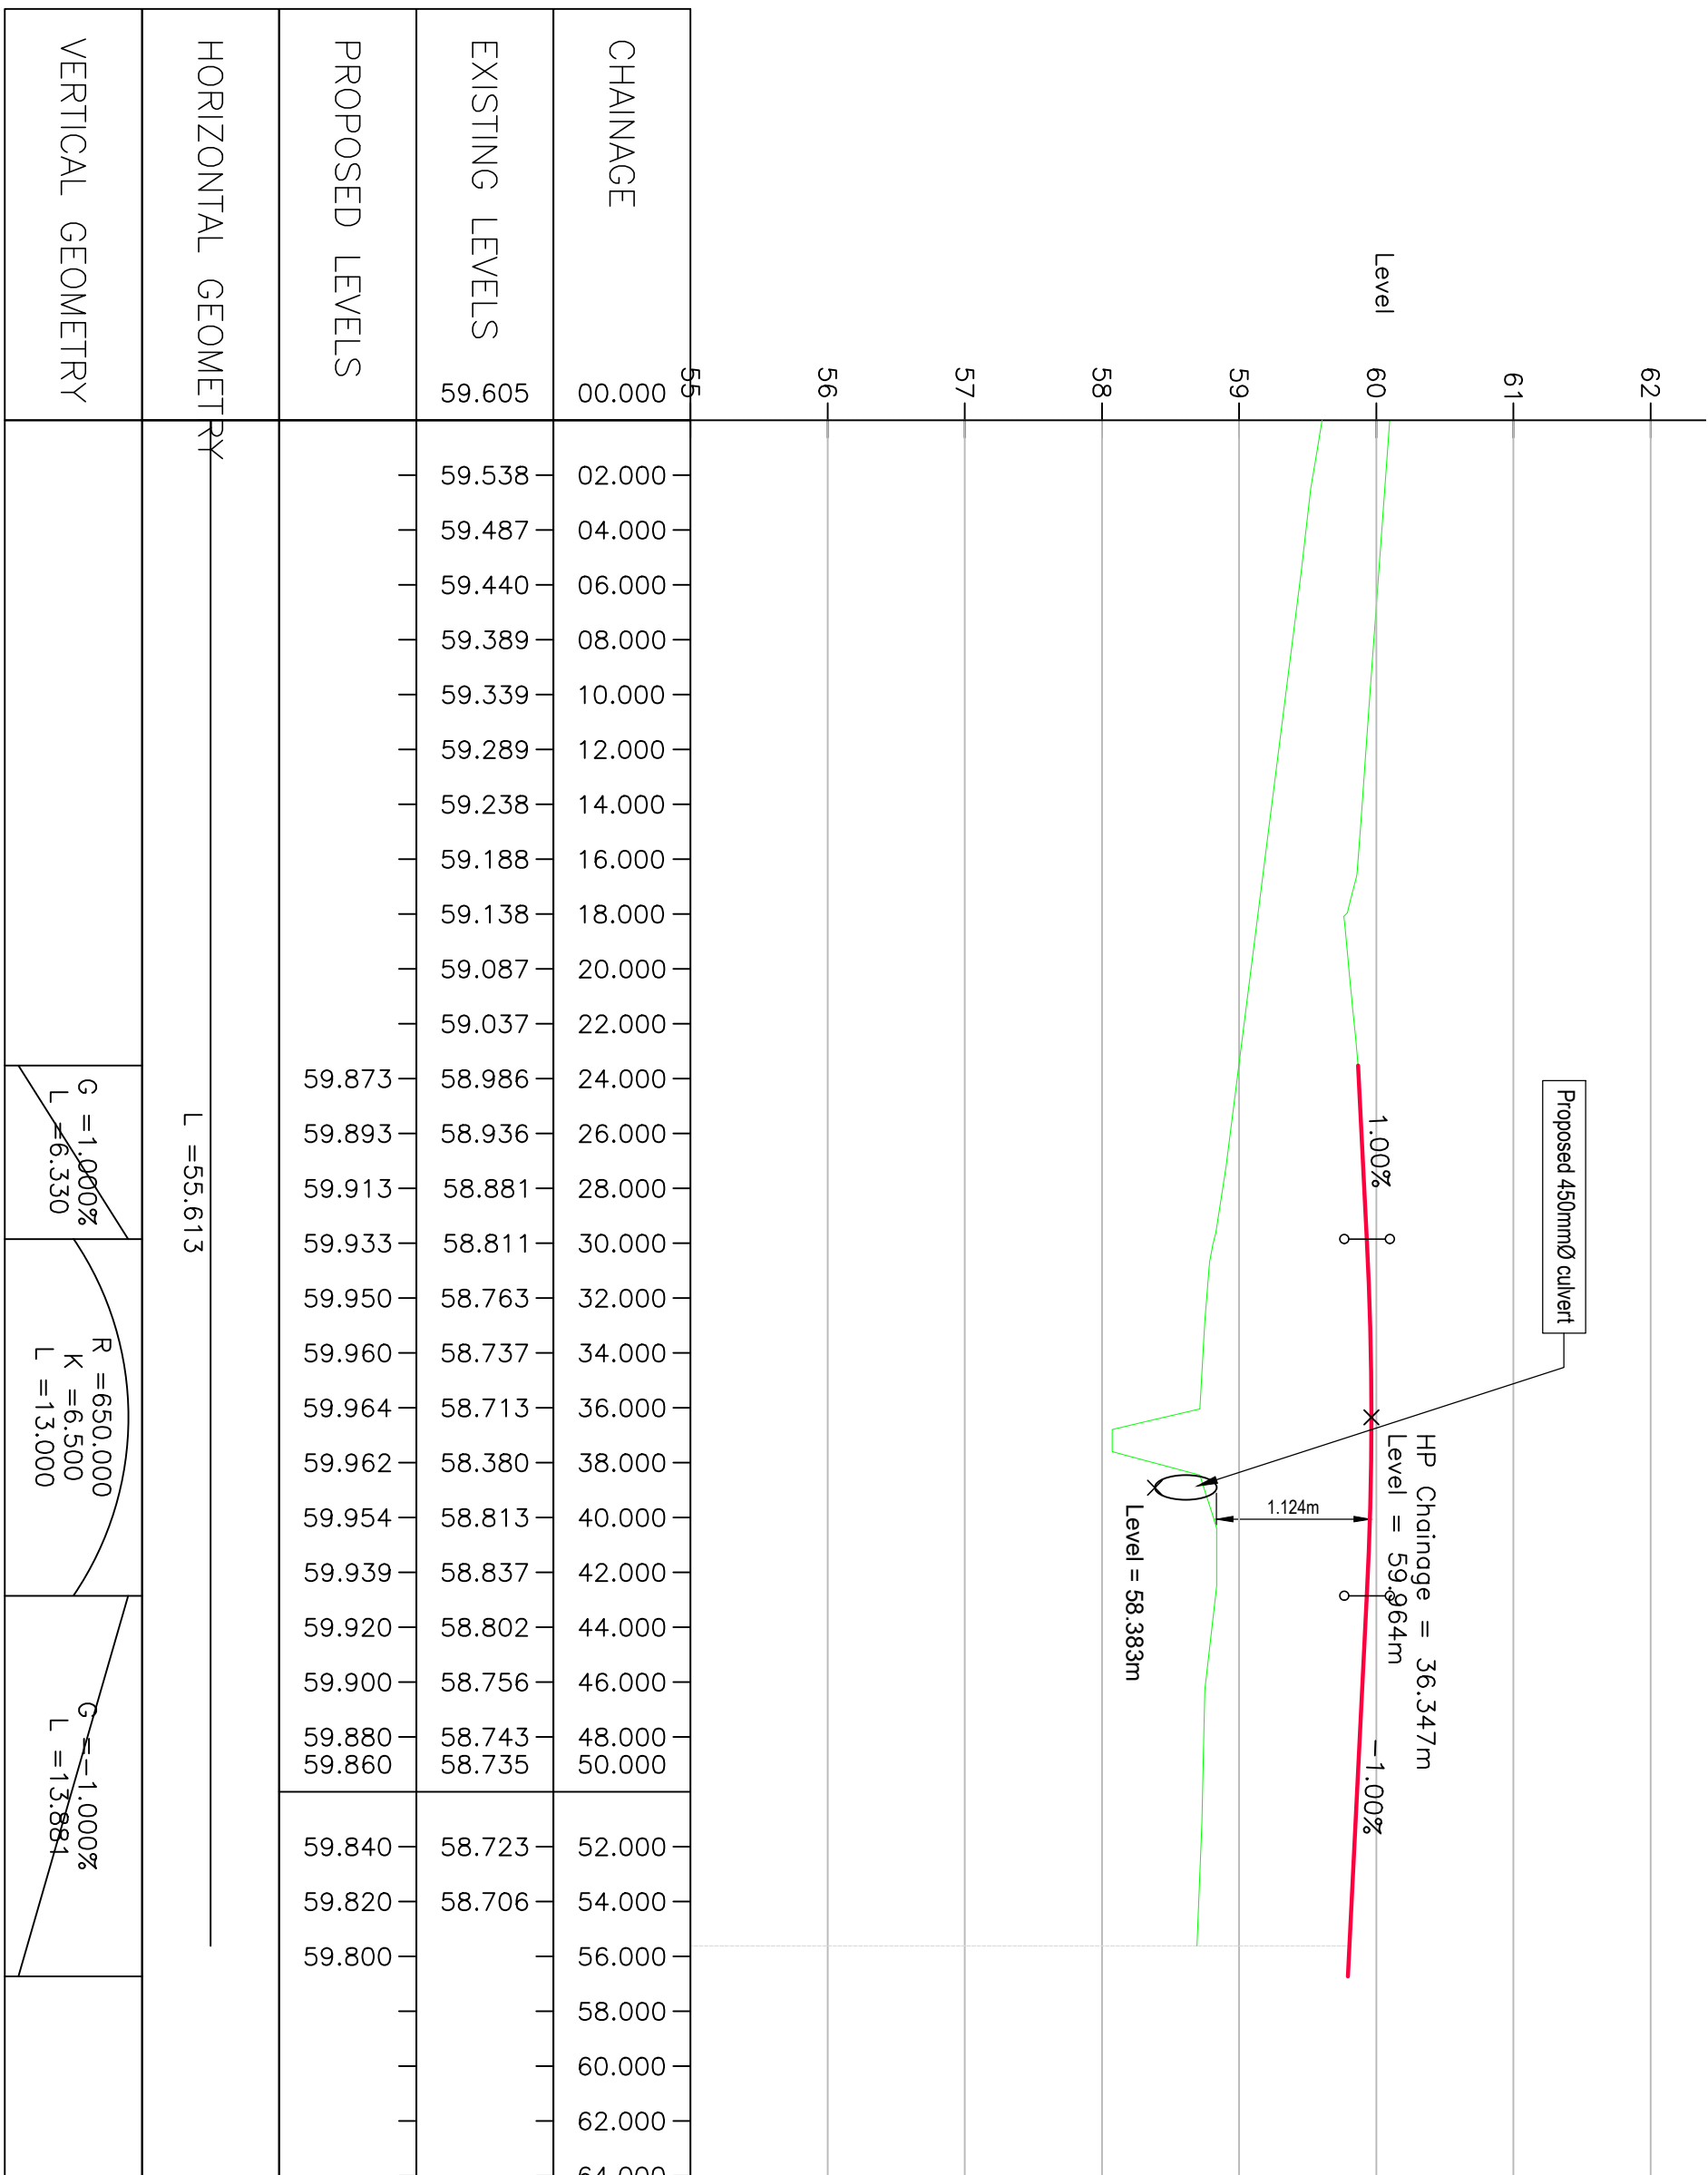

ALG – ACCESS ROAD 5 – CL CH 0.000m TO 70.000m  
SCALE: H 1:250,V 1:50. DATUM: 55.000

|     |                                       |            |    |      |
|-----|---------------------------------------|------------|----|------|
| P4  | Scale bar added.                      | 03/10/2025 | TH | CS   |
| P3  | Sections revised.                     | 03/09/2025 | AH | CS   |
| P2  | Revised alignments and long sections. | 05/08/2025 | AH | CS   |
| Rev | Description                           | Date       | By | Chkd |

- Civil Engineering
- Structural Engineering
- Transport Planning
- Highways Engineering
- Building Surveying
- Geomatics

- Infrastructure |
- Offshore |
- Combingshore |
- Brack

Client: **Legal & General**  
**(Strategic Land North Horsham) Ltd**

Project: **Mowbray (land North of Horsham)**

Title: **RMA2 - Employment Land Long Sections**  
Sheet 4 of 5

Engineer: A Harper Date: April 2025  
Director: J. Birch Scale: As shown @ A1

Status: **PLANNING**

Drawing No. **MOW-RMA2-PH2-1010**

Rev **P4**