



EXTG. WEST ELEVATION. 1:100

PROJECT:
HAYCOURTS, NYETIMBER LANE
WEST CHILTINGTON. W.SX

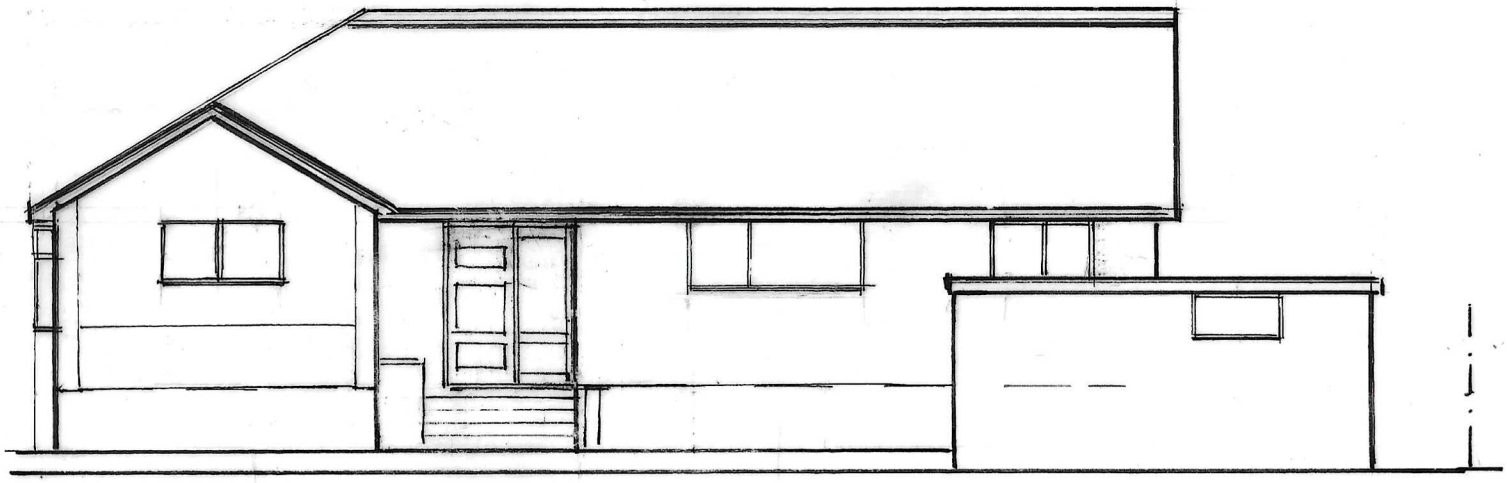

SCALE BAR.

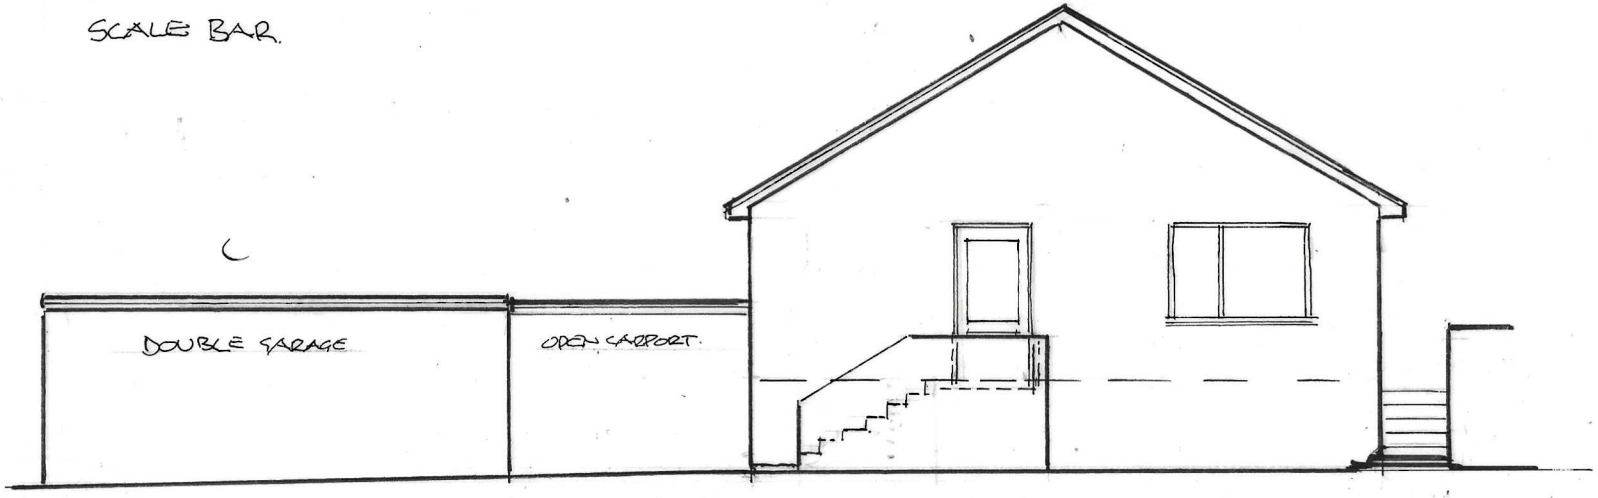

EXTG. SOUTH ELEVATION 1:100

2023/15/3.