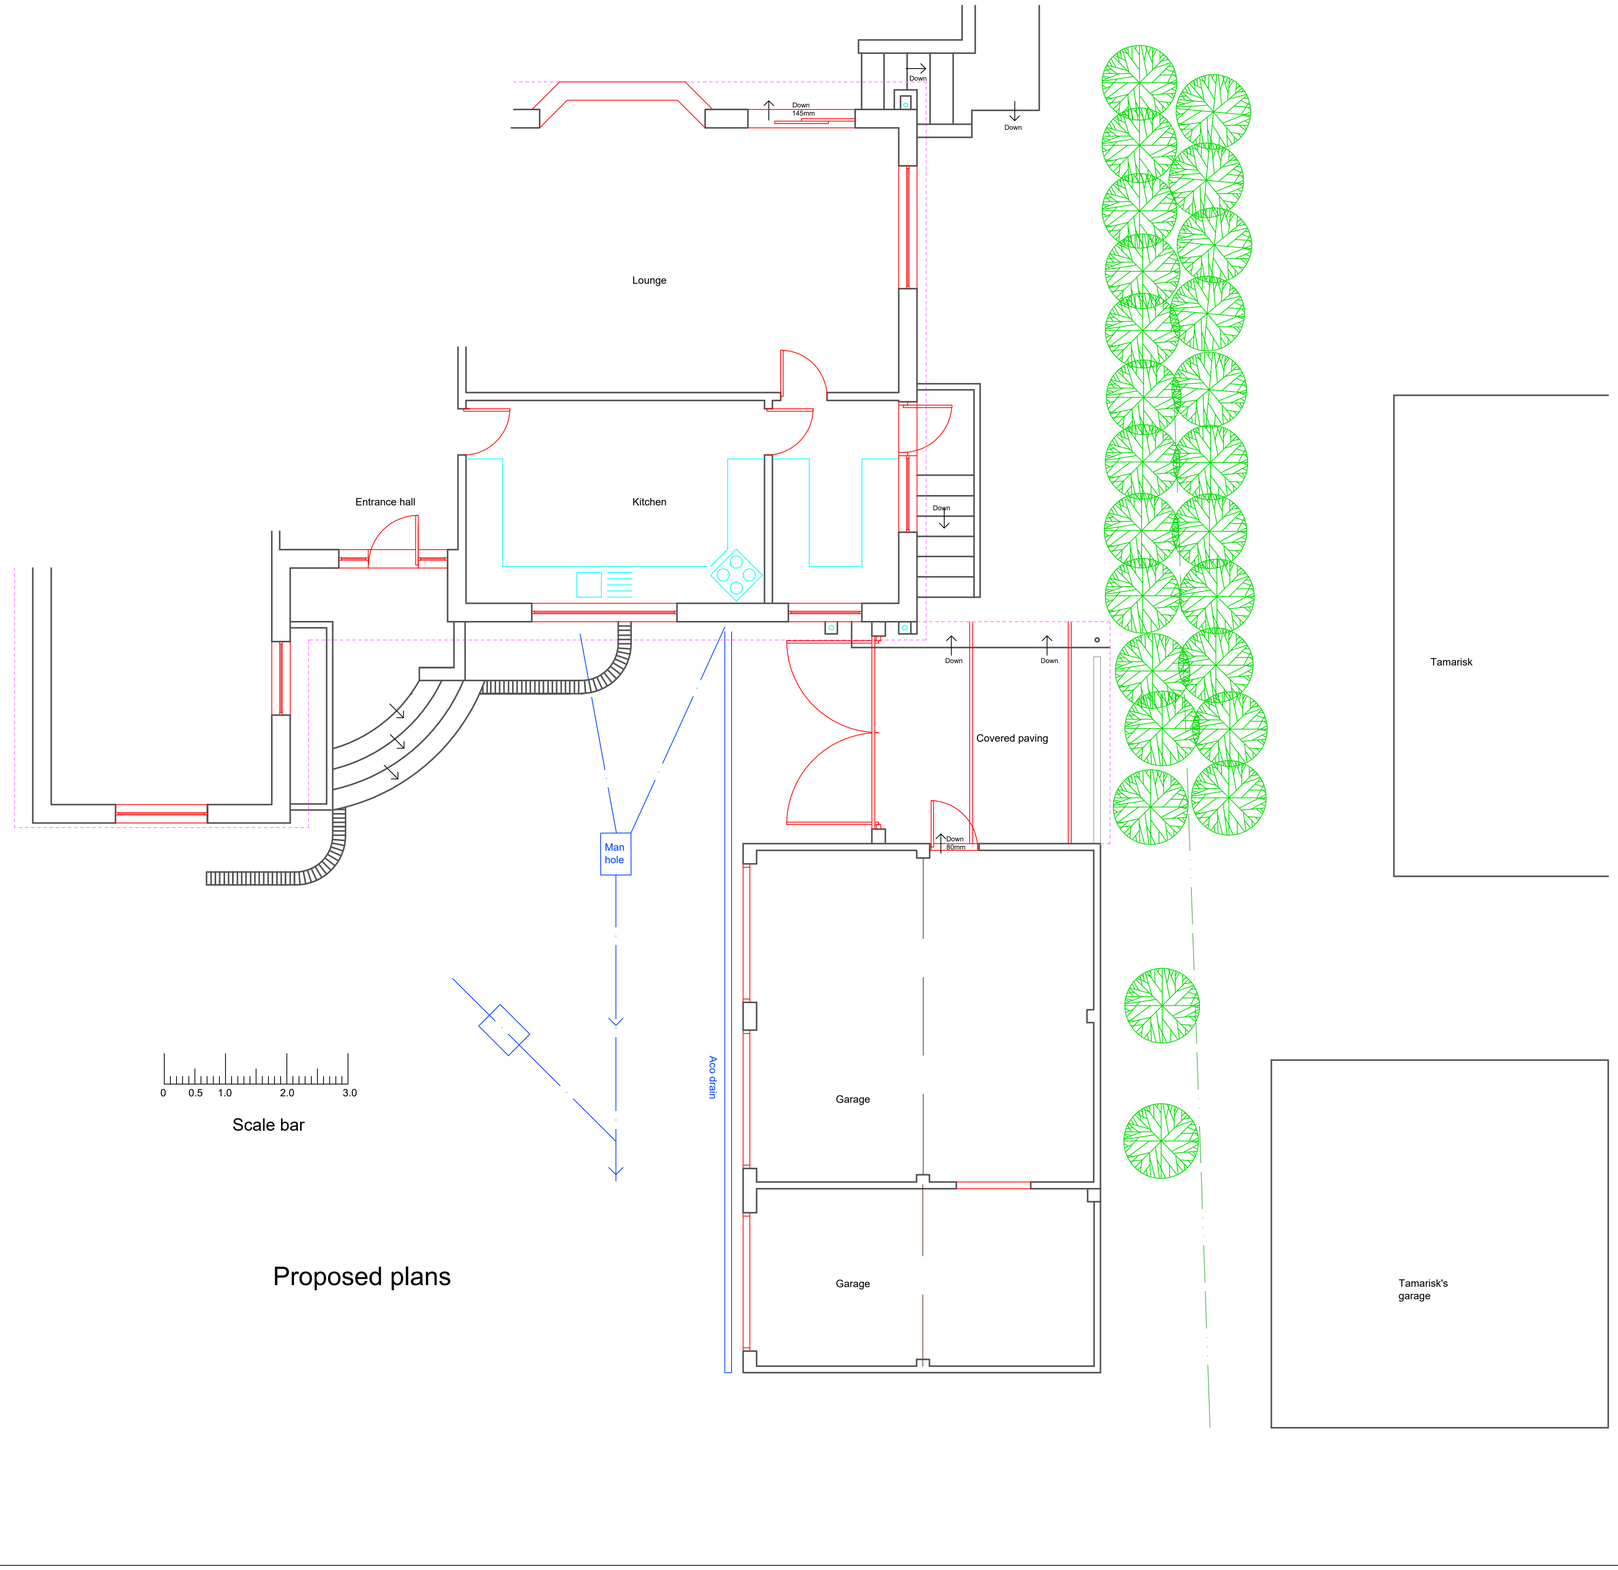


Proposed plans

BUILDING REGULATION NOTES

	Date	Revisions
A	17.11.2023	Minor study wall amendment.
B	26.02.2024	Re-draw

Copyright

Graham Askew

Chartered Building Surveyor

Principal: Graham Askew MRICS

Bay Tree Cottage,
5 Hurston Grove
Hurston Lane, Storrington,
West Sussex, RH20 4HQ.
Tel/Fax: (01903) 743231
email: askewsurveyor@outlook.com

Client

Mr and Mrs R Brown

Job Title

Haycourts
Nyetimber Lane
West Chiltington
West Sussex
RH20 2ND

Drawing Title

Proposed new single garage

NOTE:
All dimensions must be checked on site and not scaled from this drawing

Scale 1:50

Date 16.11.2023 | Drawn by K.L.Carter

Drg No.	In conjunction with:-	Rev.
2023/15/2		B