GENERAL NOTES: DO NOT SCALE FROM THIS DRAWING. USE WRITTEN DIMENSIONS ONLY. DRAINAGE IS STRICTLY SHOWN INDICATIVE AND SHOULD BE CAREFULLY LOCATED ON SITE BY CONTRACTOR TO AVOID DAMAGE DURING CONSTRUCTION. BOUNDARY POSITIONS ARE ASSUMED ONLY ON THE BASIS OF AN ON SITE VISUAL INPSECTION, CLIENT TO ENSURE BOUNDARY POSITION IS CONFIRMED BEFORE COMMENCEMENT OF ANY CONSTRUCTION..

SECTION OF WORK COMMENCED UNDER APPROVED APPLICATION DC/21/2283

SECTION OF WORK COMMENCED UNDER APPROVED APPLICATION DC/21/2283



PROPOSED SECTION - 1:100@A0




PROPOSED FRONT ELEVATION - 1:100@A0



PROPOSED SIDE ELEVATION - 1:100@A0



PROPOSED REAR ELEVATION - 1:100@A0

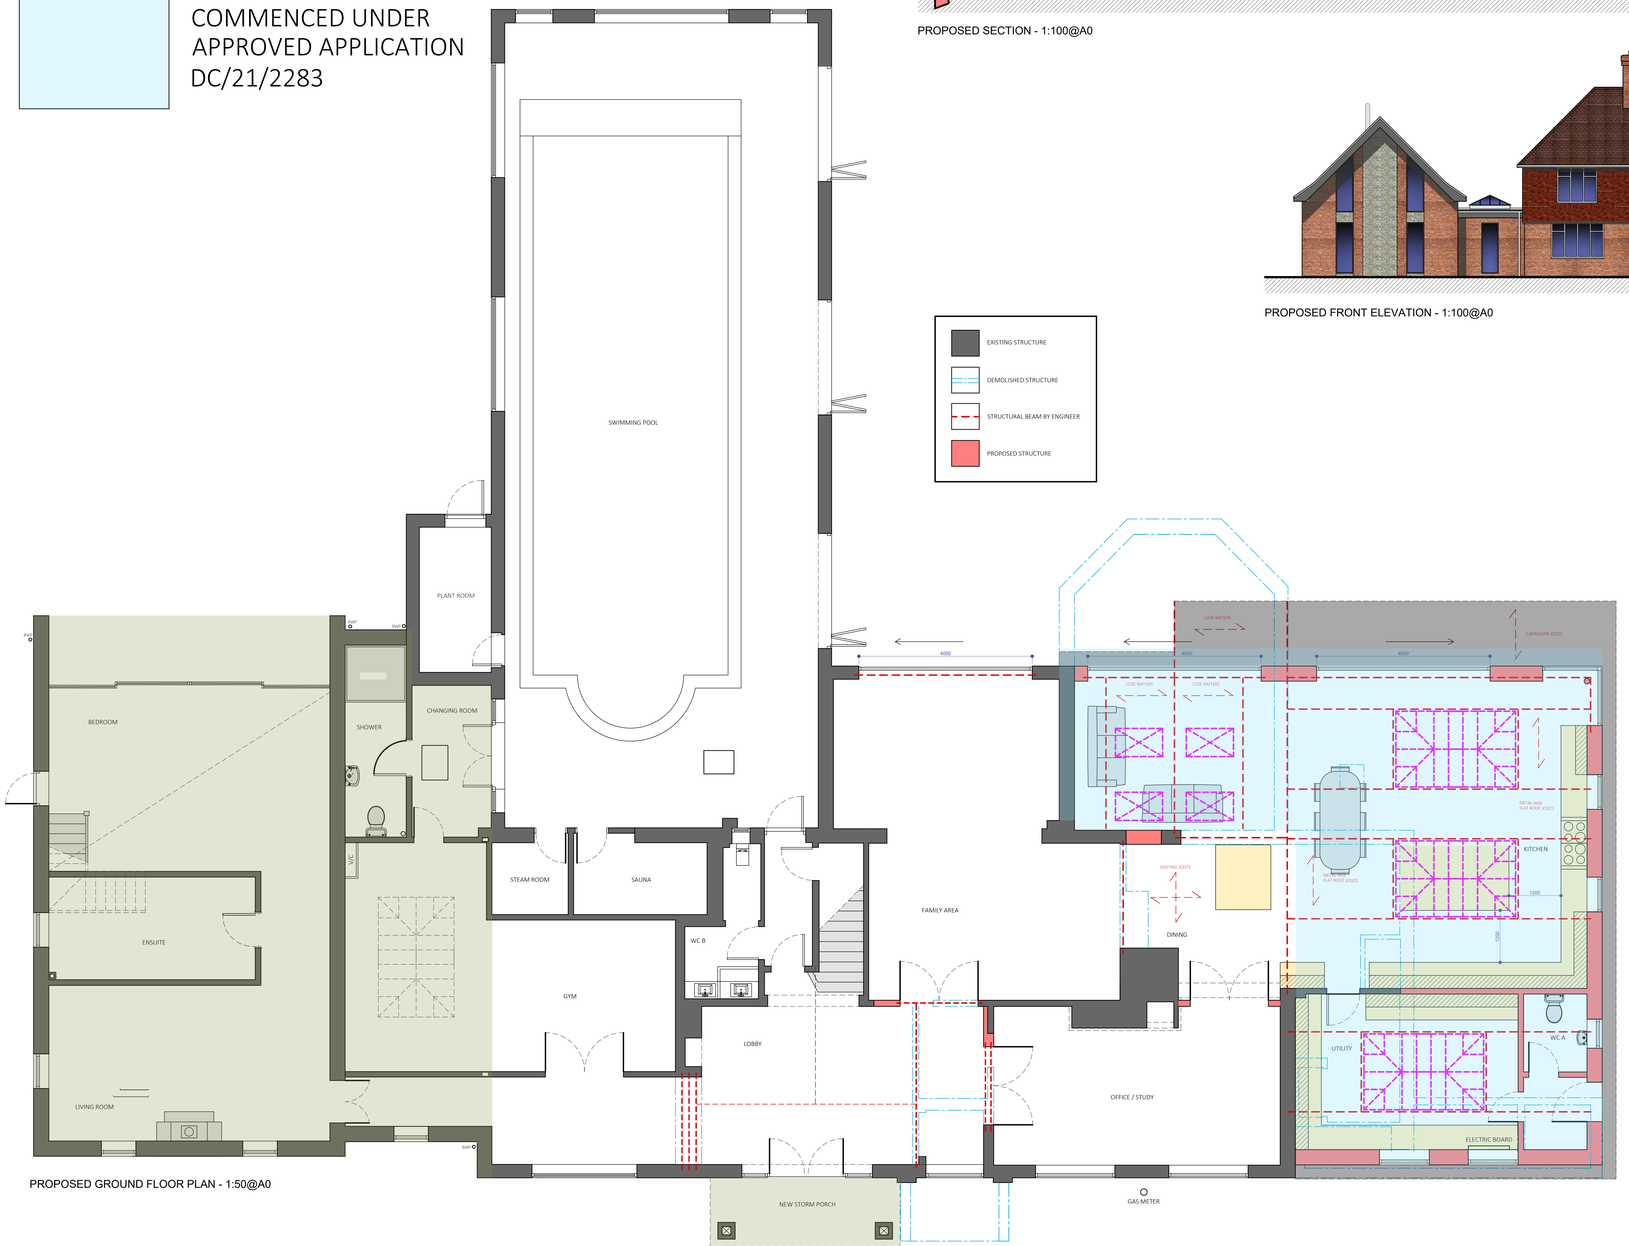

PROPOSED GROUND FLOOR PLAN - 1:50@A0

CONTACT INFO

E: Scott@EllisdonArchitecturalAssociates.co.uk
W: WWW.EllisdonArchitecturalAssociates.co.uk
T: 01293 400310
M: 07828 189525

SCALE BARS

1:100 0 1 2 3 4 5 6 7 8 9 10M

1:50 0 1 2 3 4 5 6 7 8 9 10M

REVISION	DESCRIPTION
0	
A	
B	

STATUS: PLANNING

CLIENT:	MR & MRS McGEE
JOB REF:	400
DRG. NO:	BR05
DRG. TITLE:	PROPOSED GROUND FLOOR PLAN
DATE:	JANUARY 2024
SCALE:	1:50@A0

SITE ADDRESS:

BUTLERS
TOWER HILL
HORSHAM
RH13 0AQ