Whitehall

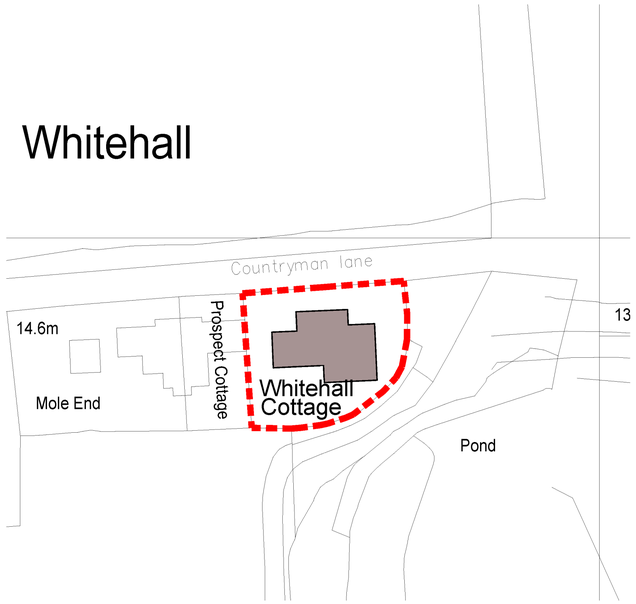

Existing Block Plan
Scale 1:500

Whitehall

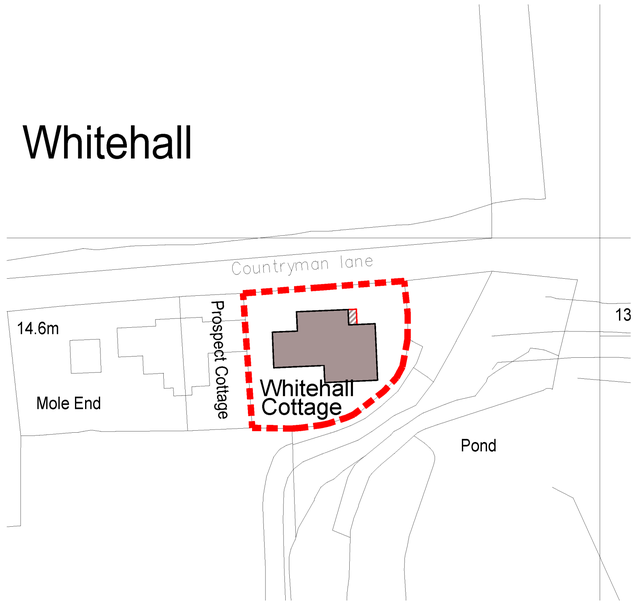

Proposed Block Plan
Scale 1:500

N

1:1250
0 10m 20m 30m 40m 50m
1:500
1:100
1:50

Rachel and Gregory Huitson-Little
White Hall Cottage, Countryman Lane, Shipley, RH13 8PZ

Proposed extended hall and front porch

BLOCK PLANS

Scale as shown
Drawing number WHC/10