Ordnance Survey
Ukmapcentre.com



Serial number: 260126

©Crown copyright and database right 2023
Ordnance Survey licence 100048957
Reproduction in whole or in part is prohibited
without the prior permission of Ordnance Survey


0 10 20 30 40 50
metres

Location Plan

1:1250 | EXISTING

Notes:

Application Area: 2275m²

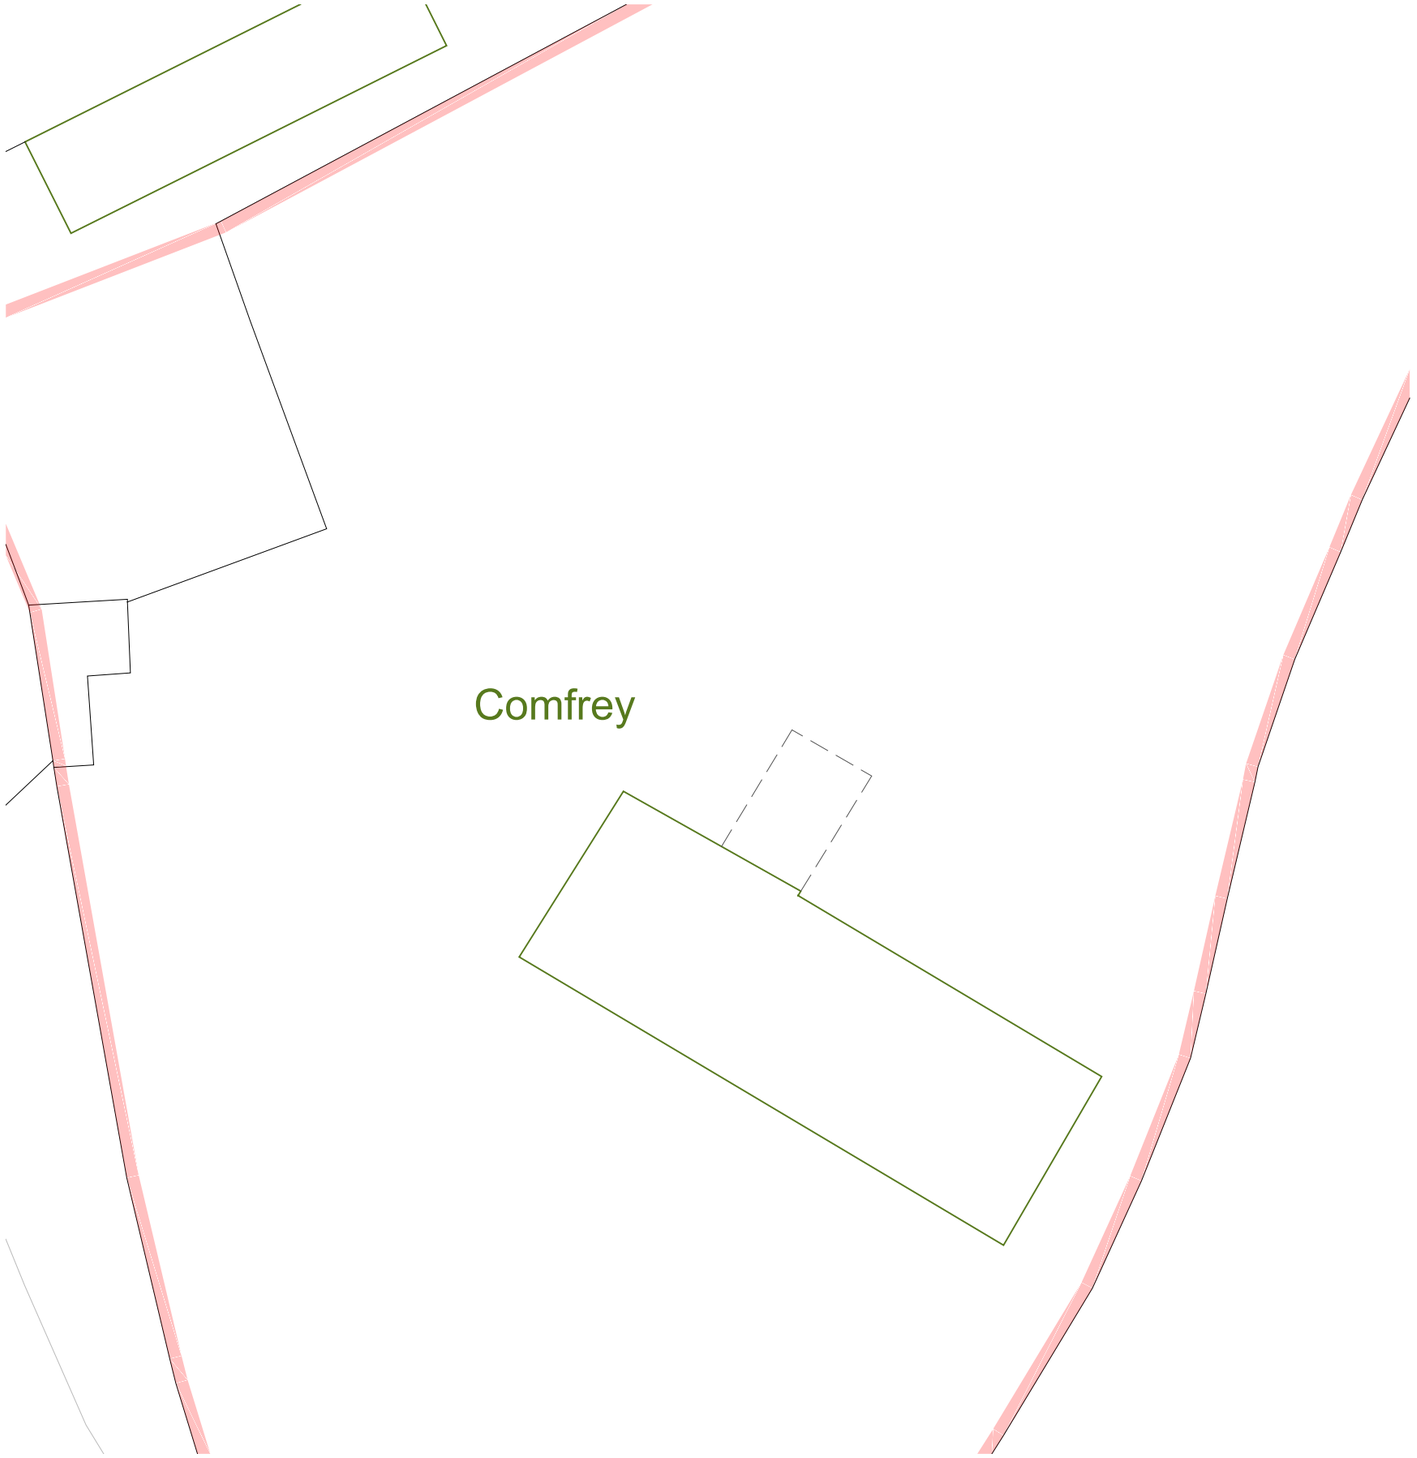

Block Plan

1:200 | EXISTING

This drawing is the copyright of Manorwood Construction Ltd but may be used for planning purposes by the Local Authority without breach of copyright.

Do not scale from this drawing unless for Local Authority planning purposes.

All dimensions must be checked on site prior to commencement of works.

Construction (Design and Management) Regulations 2015

This drawing is intended for Planning purposes only and as such does not highlight residual design related health and safety risks.

This information can be provided on request; however, it is anticipated that the full extent of residual risks will be identified during the detailed Building Regulations or construction design phase and prior to construction works commencing on site.

All responsibilities and duties of Principle Designer as stated within the above regulations now revert to the client unless Manorwood are appointed to undertake Building Regulations or construction drawings.

MANORWOOD
building on tradition

Suite 114
26 The Hornet
Chichester
West Sussex
PO19 7BB

tel: 01243 201 102
email: enquiries@manorwood.co.uk
web: www.manorwood.co.uk

Address	Comfrey, Coolham Road, Coneyhurst, West Sussex, RH14 9DH
Drawing No.	2303CO_R1_000
Scale @ A3	As Indicated
Job No.	2303CO_R1
Drawn By	VM
Checked By	BK
Drawn On	09.10.2023
Issued On	09.10.2023
Drawing	Location Plan
Phase	Existing
Status	Planning
Revision	
00	09.10.2023

N

Indicative: 0.0°

1m @ 1:
50
100
200
500
1250