
Rusper Barn
Block plan

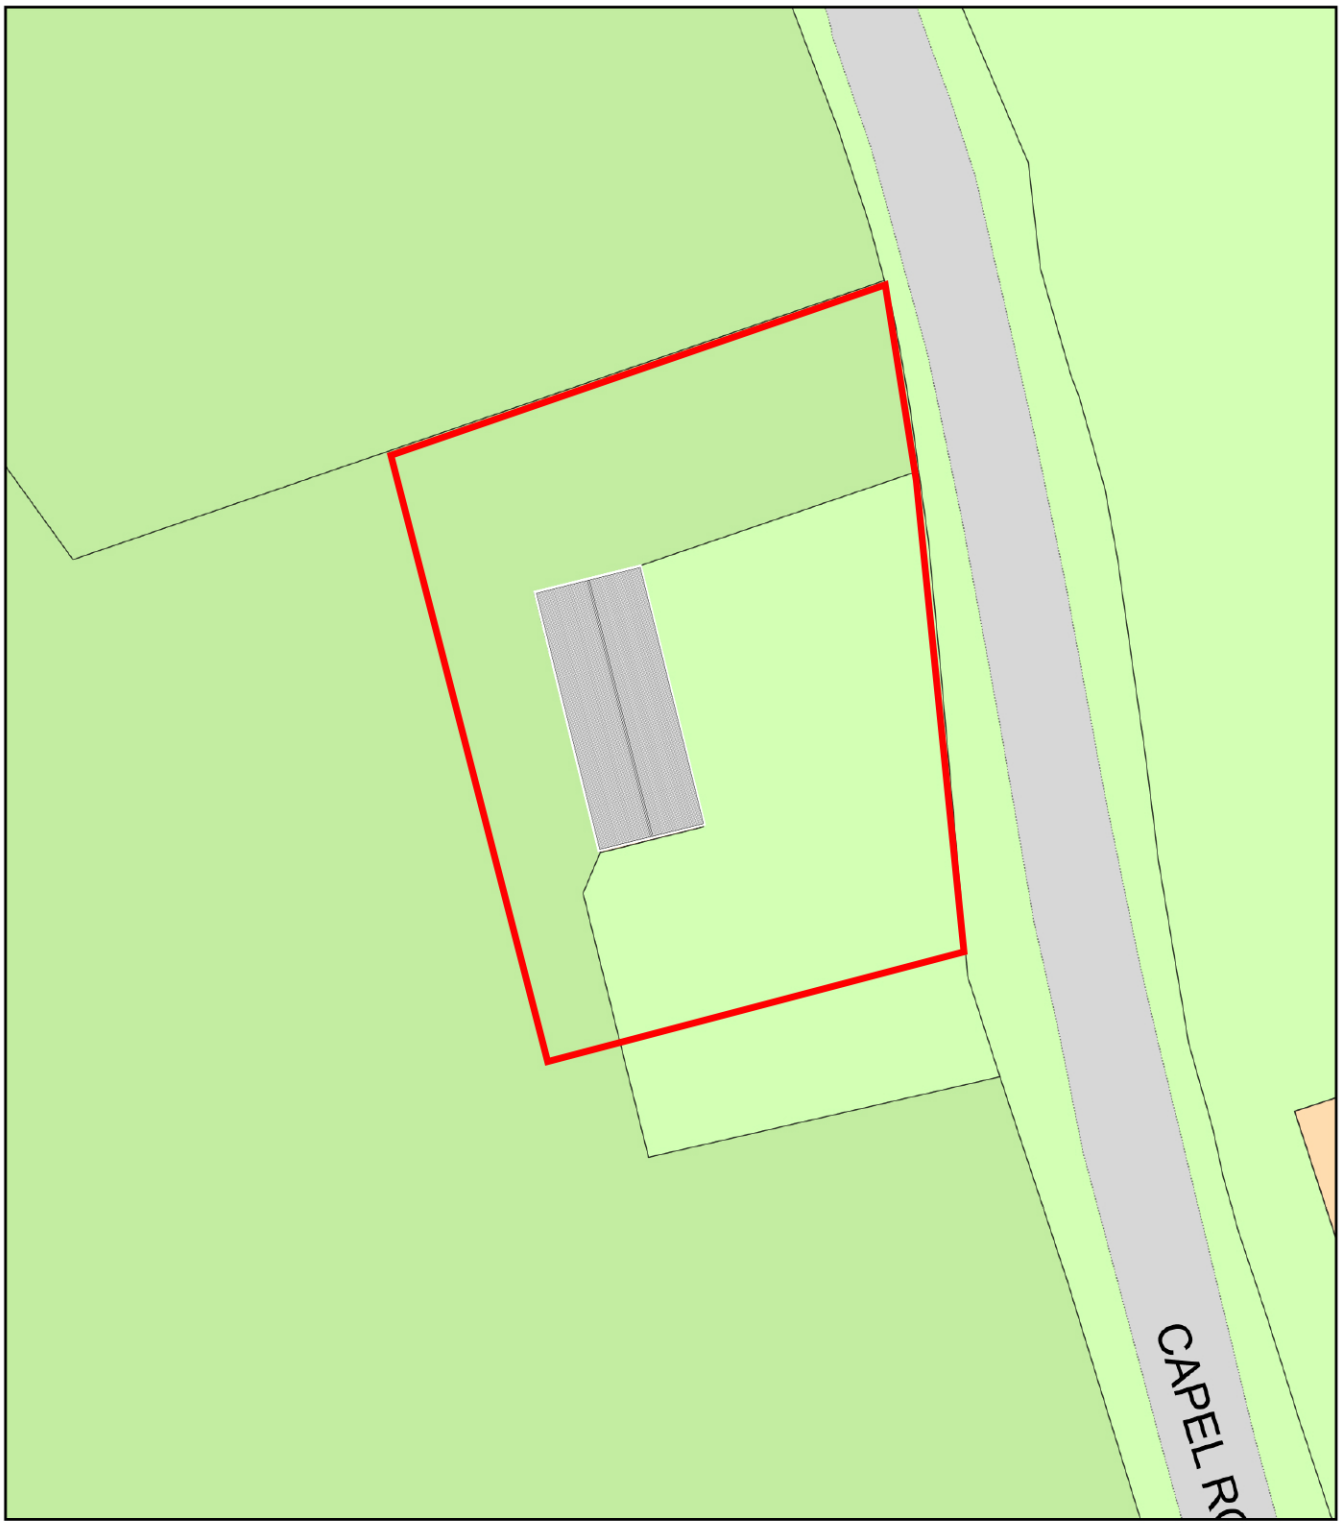

0 20
Metres

N

ReQuestaPlan

Plan Produced for: Client

Date Produced: 21 Jul 2019

Plan Number/Project ID: TQRQM19202211309973

Scale: 1:500 @ A4

© Crown copyright, All rights reserved. 2019 Licence number 0100042766