


Scale Bar 1:50


Y

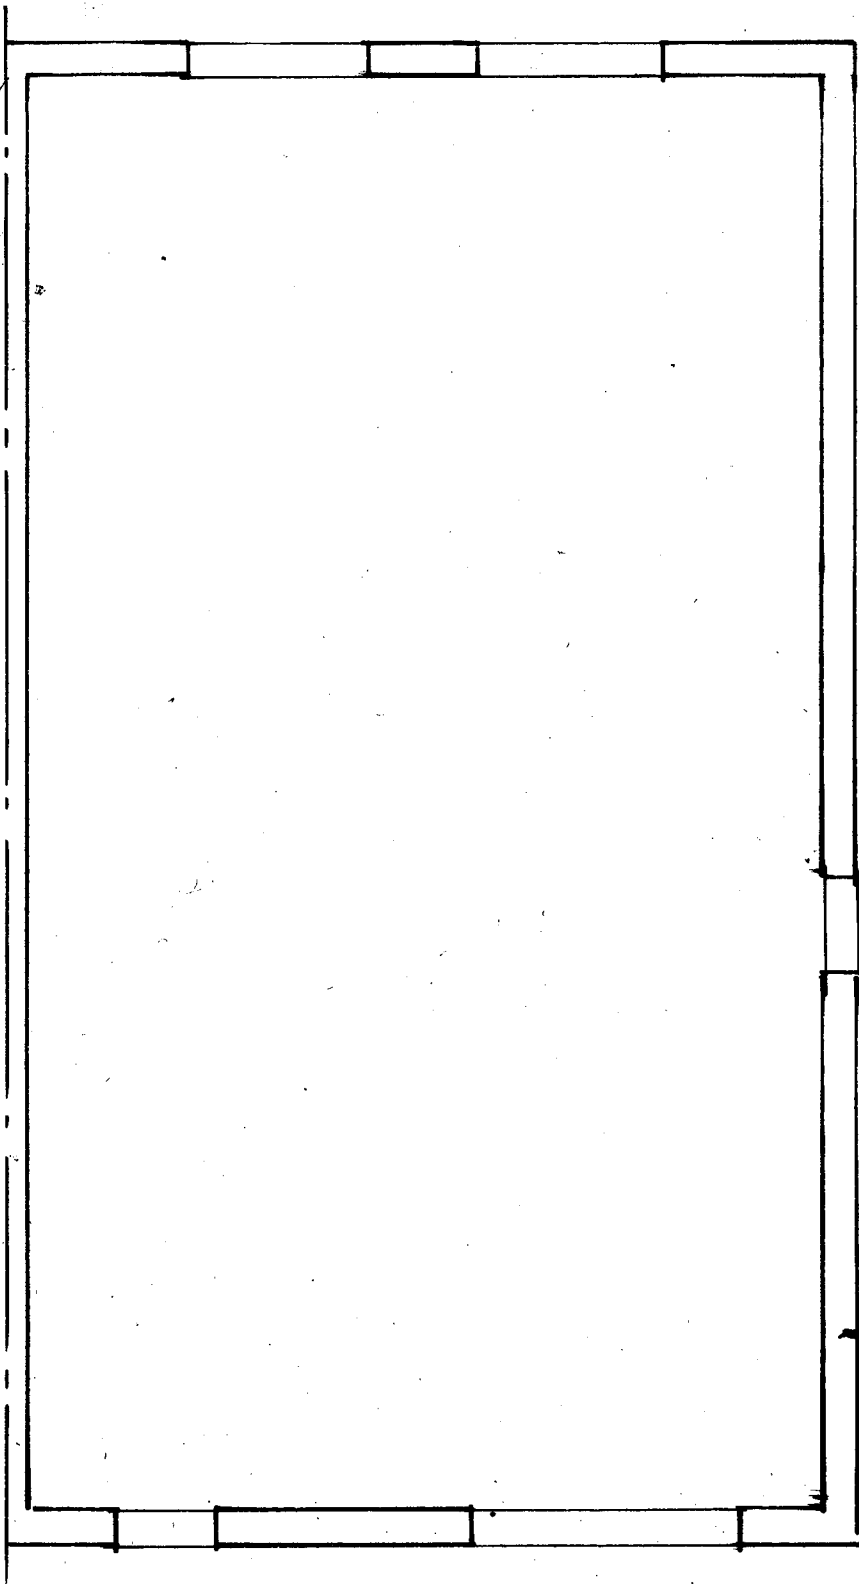

Proposed Joist Layout


Velux GGL FK06
Roof Window

Velux GPL SK06
Roof Windows

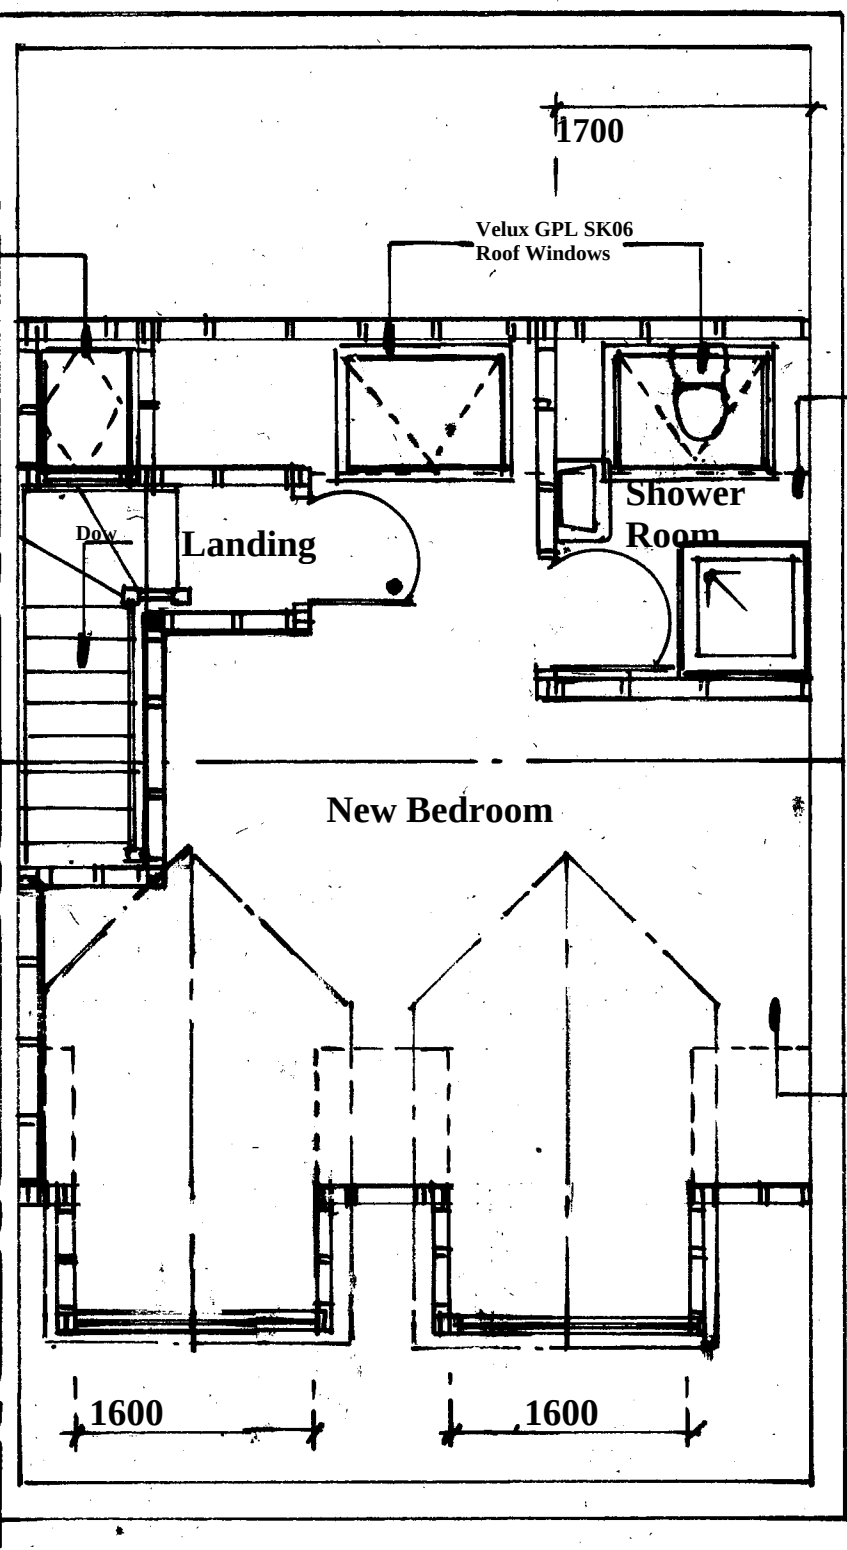

Y

Proposed Loft Room Plan

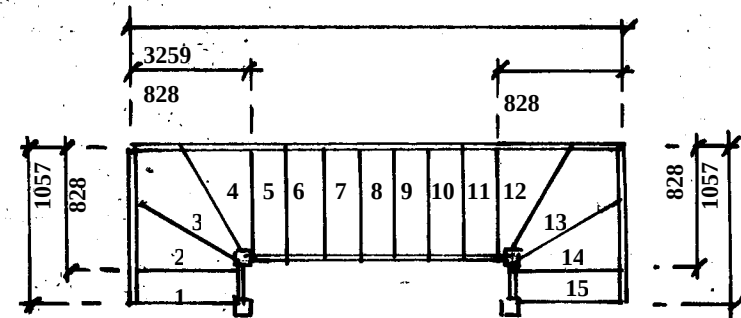

750 o/s
16 x 206 Rise x 229 Going

16 Landing

Proposed Staircase
Plan

Area within
dotted line
above 1828mm (6')

2300

X

5600

Area within
dotted line
above 1828mm (6')

X

Timber Framed walls
100x75 @ 600c/c

2750

1600

1600

Amendments	Date

Client

Miss Z. Haider

Site Address

53 Bricklayer Lane
Kilnwood Vale
Horsham
West Sussex
RH12 0AA

Proposal **Loft Conversion**

Drawing Title **Proposed Joist/ Loft Room Plan**

Date **02/04/26**

Drawn **S. Burrows**

Scales **1:50**

DWG NO. S13514/2	REV
------------------	-----