



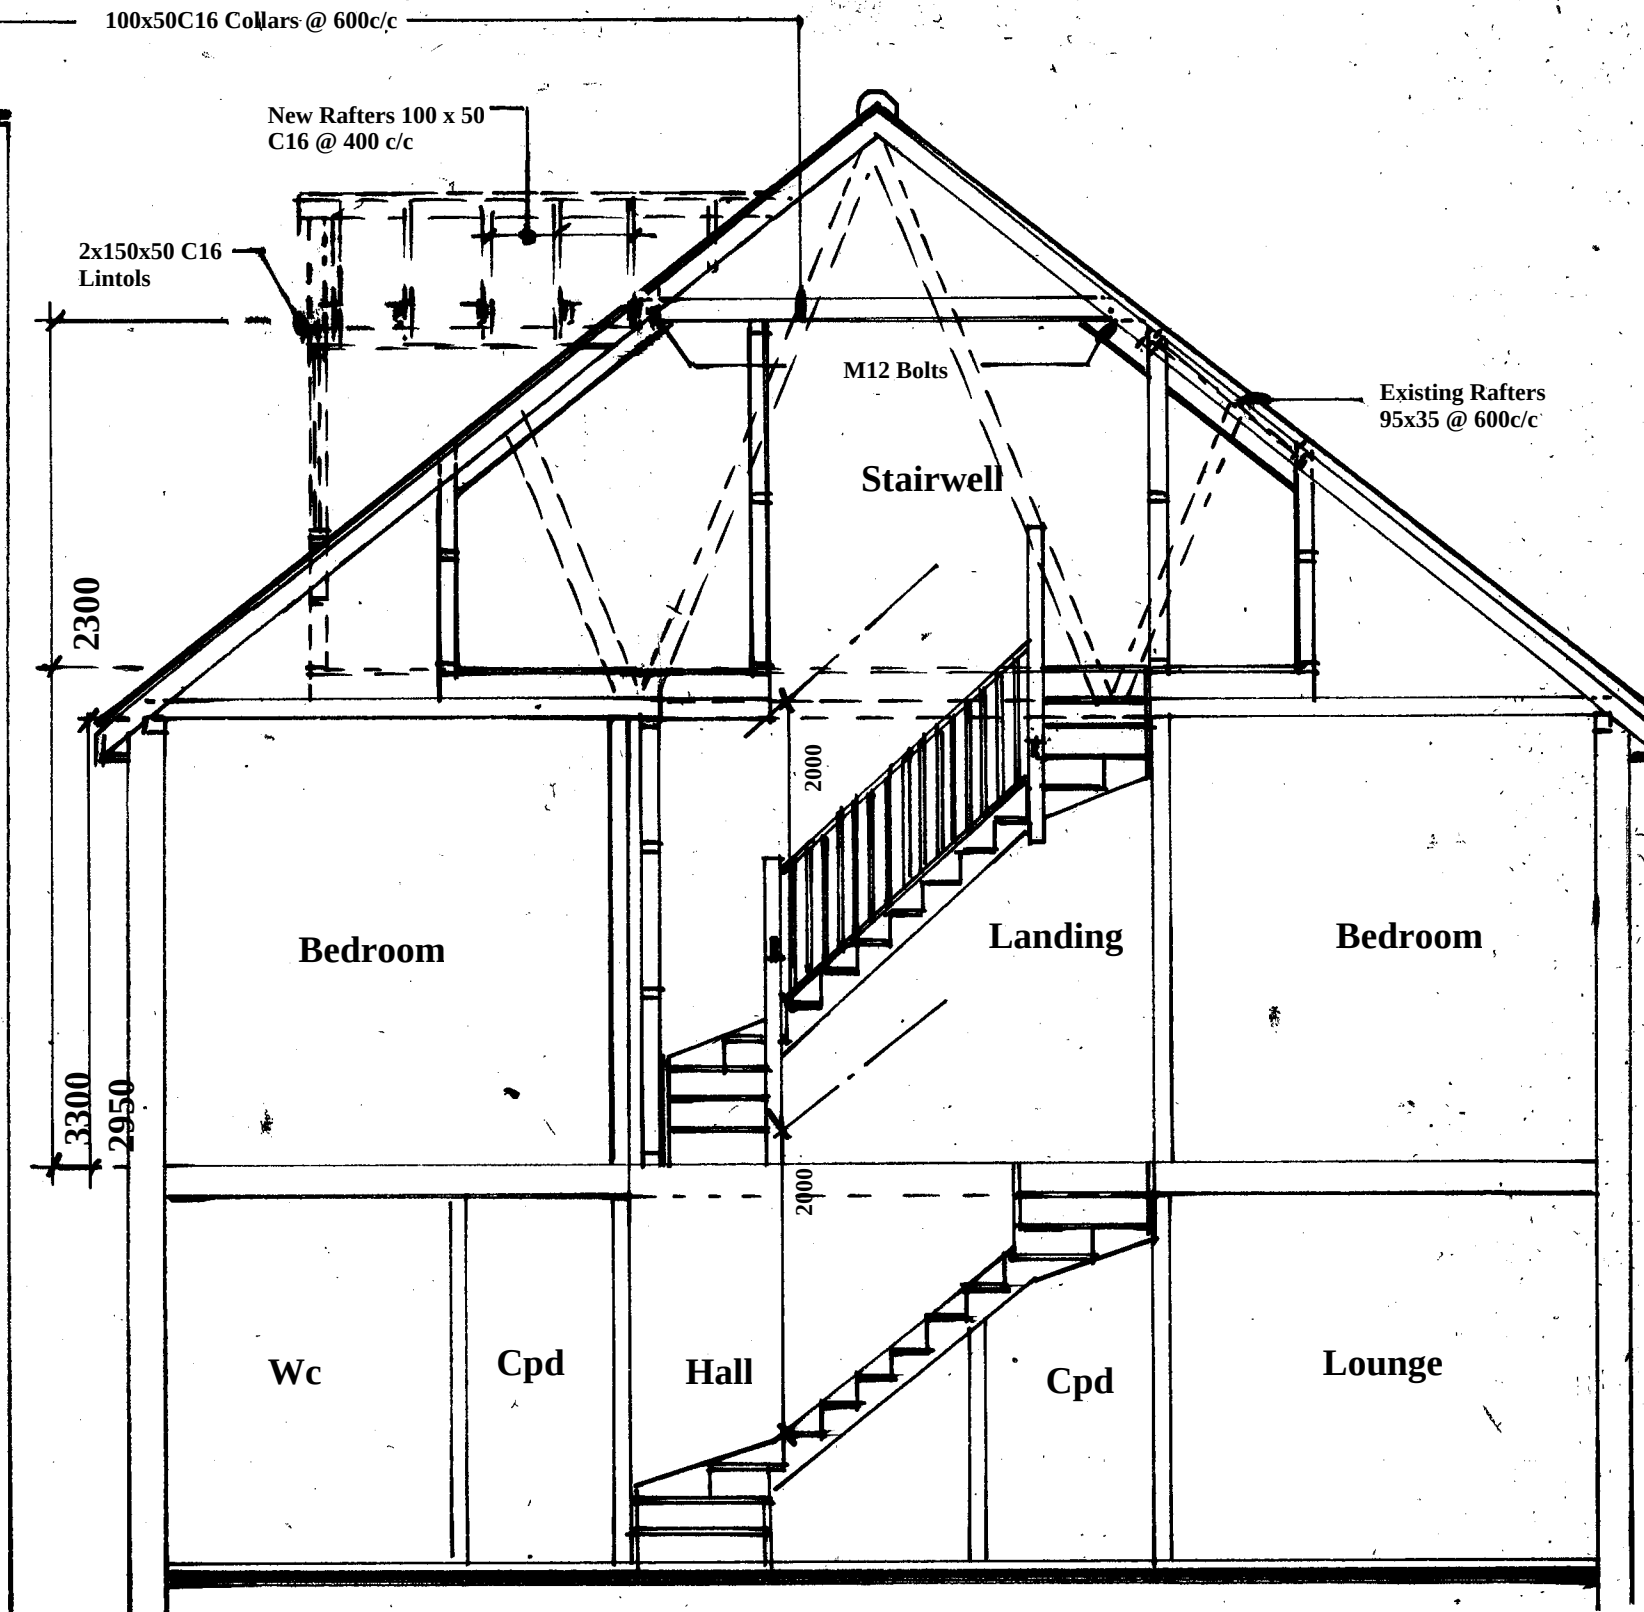

Section X-X

Section Y-Y

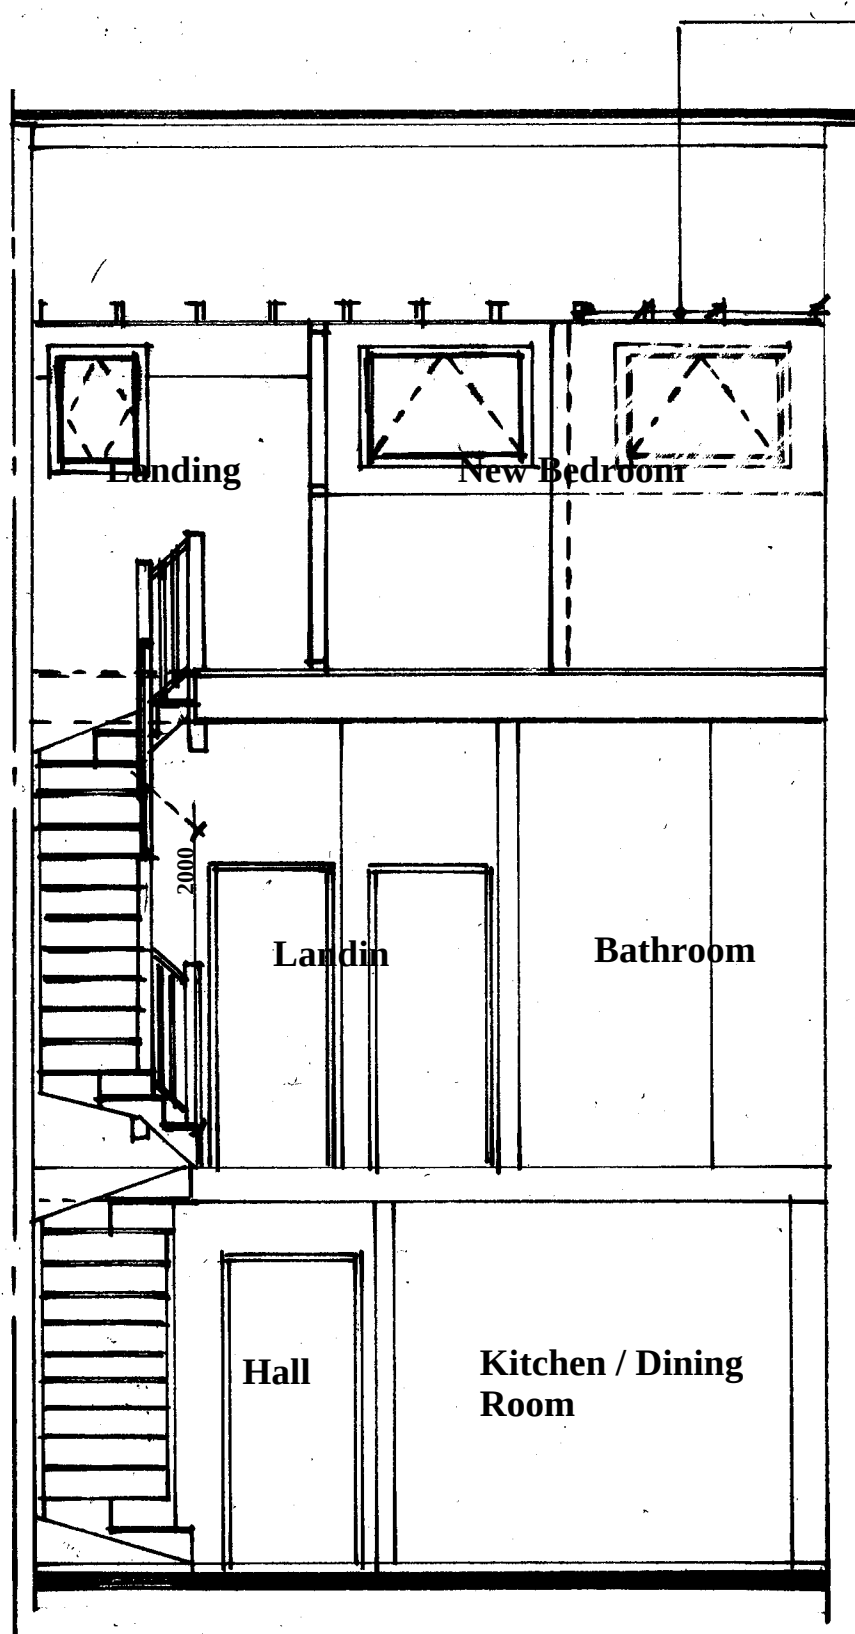

Scale Bar 1:50

Amendments	Date

Client

Miss Z. Haider

Site Address

53 Bricklayer Lane
Kilnwood Vale
Horsham
West Sussex
RH12 0AA

Proposal

Loft Conversion

Drawing Title

Sections

Date

02/04/26

Drawn

S. Burrows

Scales

1:50

DWG NO.

S13514/3

REV